



DRAWING No.

 

47

— LINE OF SUBWAY
TUNNEL

Sheet No.
47B

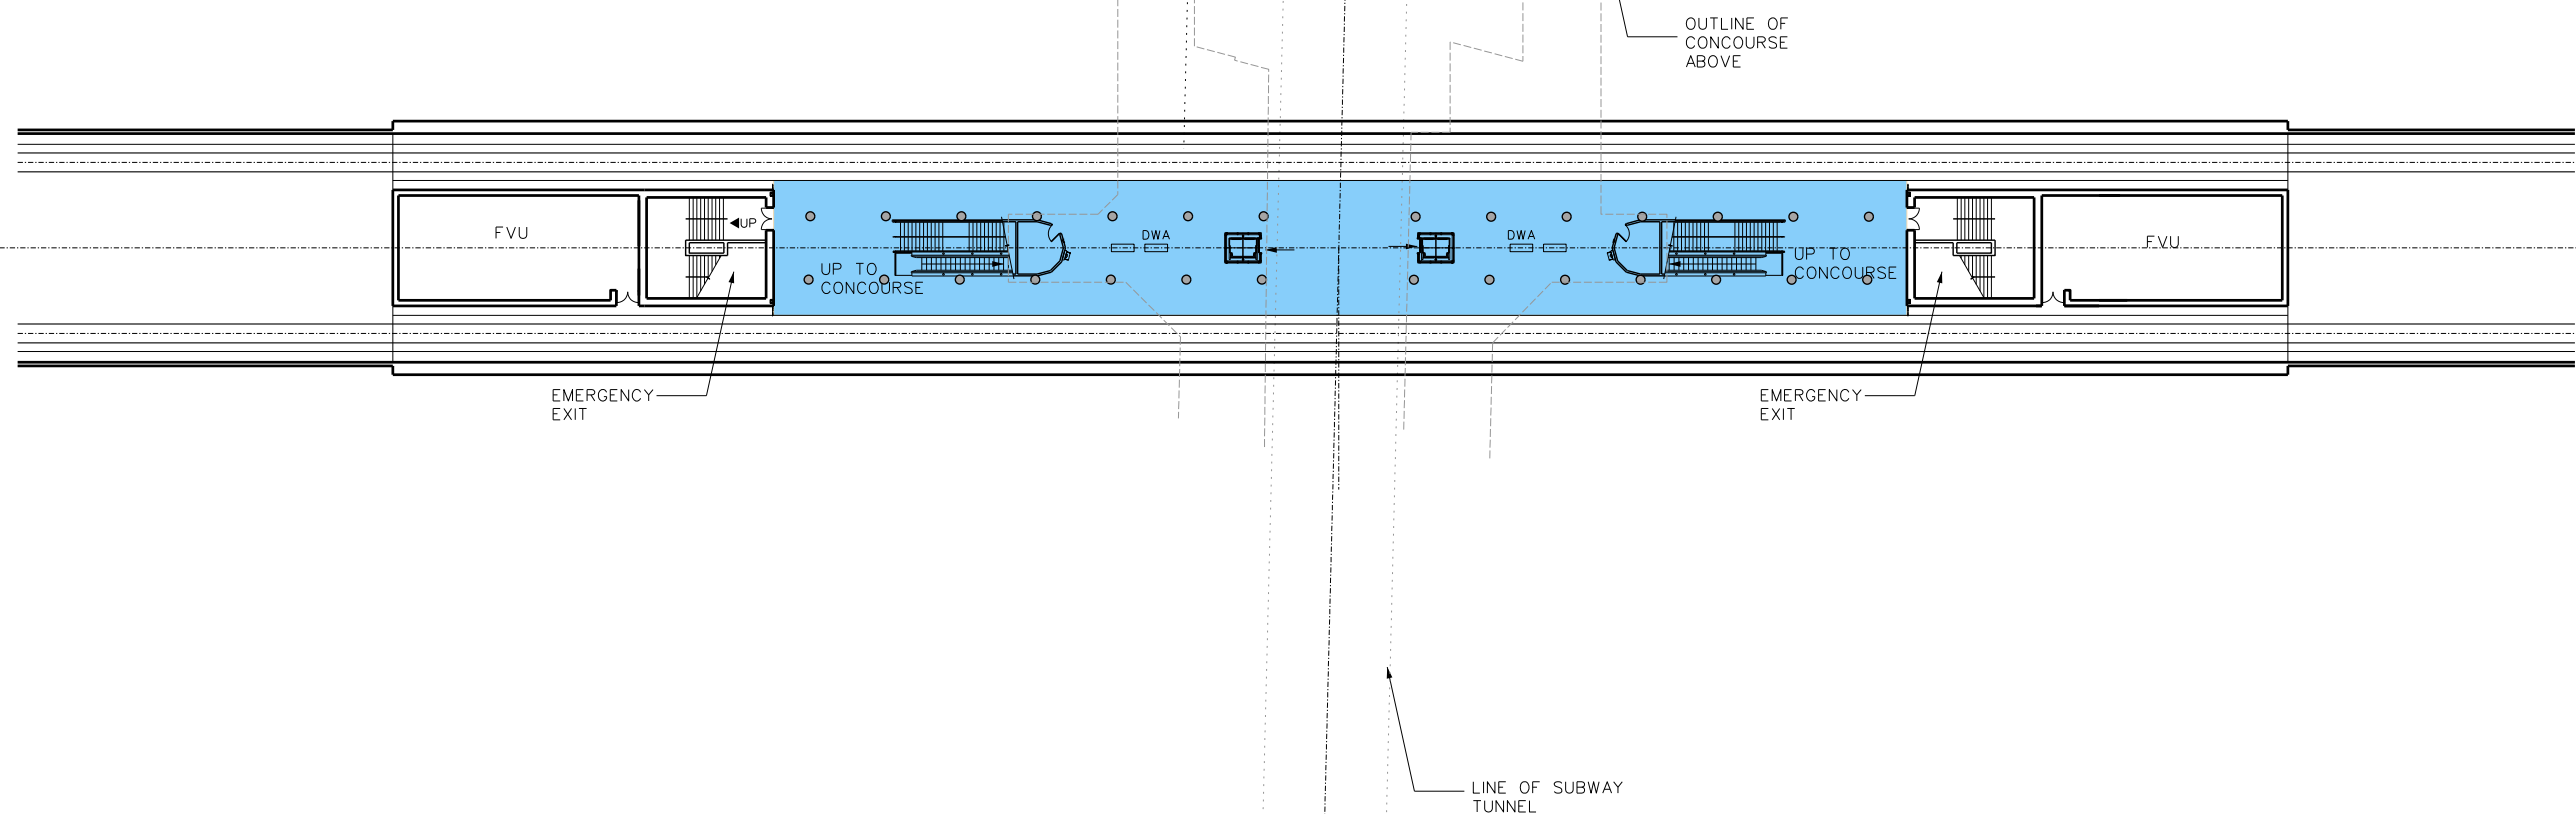

SOUTH

EXTENSION TO
MAIN ENTRANCE

CONCOURSE LEVEL

LRT MEZZANINE / SUBWAY LEVEL

LRT PLATFORM LEVEL -16.80



LRT PLATFORM

EGLINTON WEST (ALLEN) STATION – LONGITUDINAL SECTION



TORONTO TRANSIT COMMISSION
TRANSIT CITY DEPARTMENT

Sheet No.
47D

 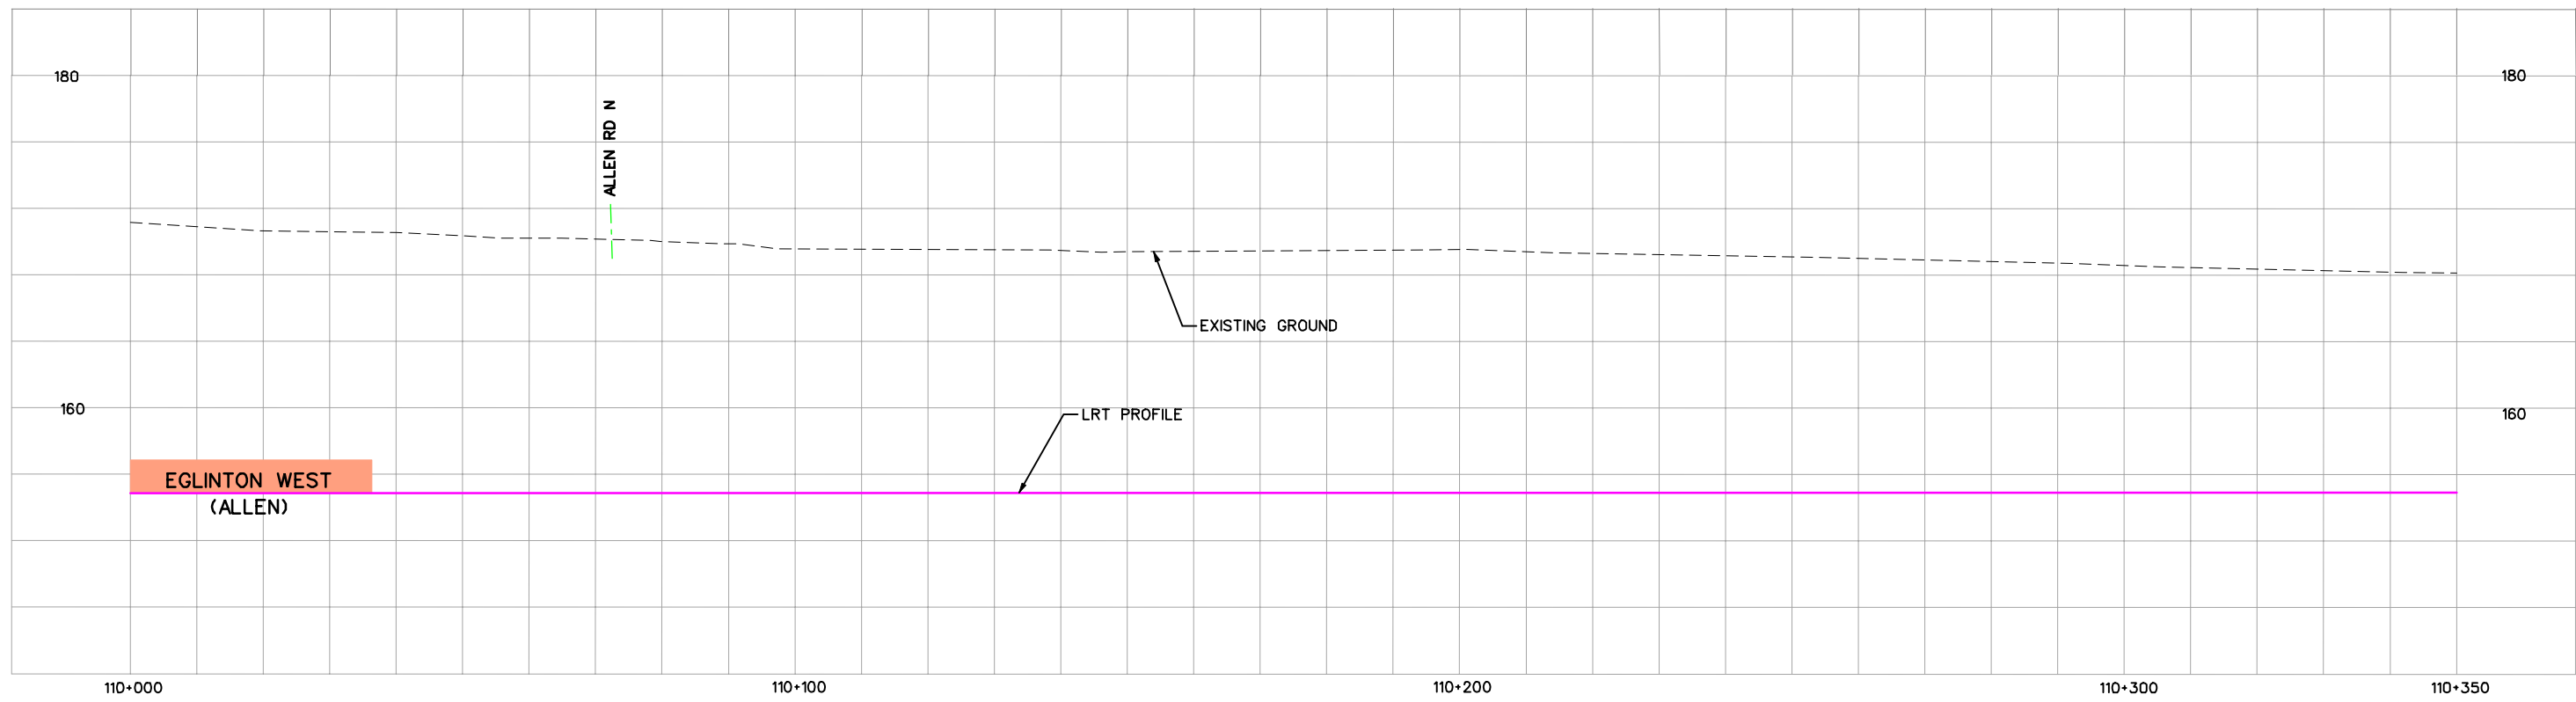

EGLINTON CROSSTOWN LRT – ENVIRONMENTAL PROJECT REPORT

TUNNEL SECTION

PLAN AND PROFILE STA 110+000 TO STA 110+350





TORONTO TRANSIT COMMISSION
TRANSIT CITY DEPARTMENT

Dwg. No.

T12

Sheet No.

48

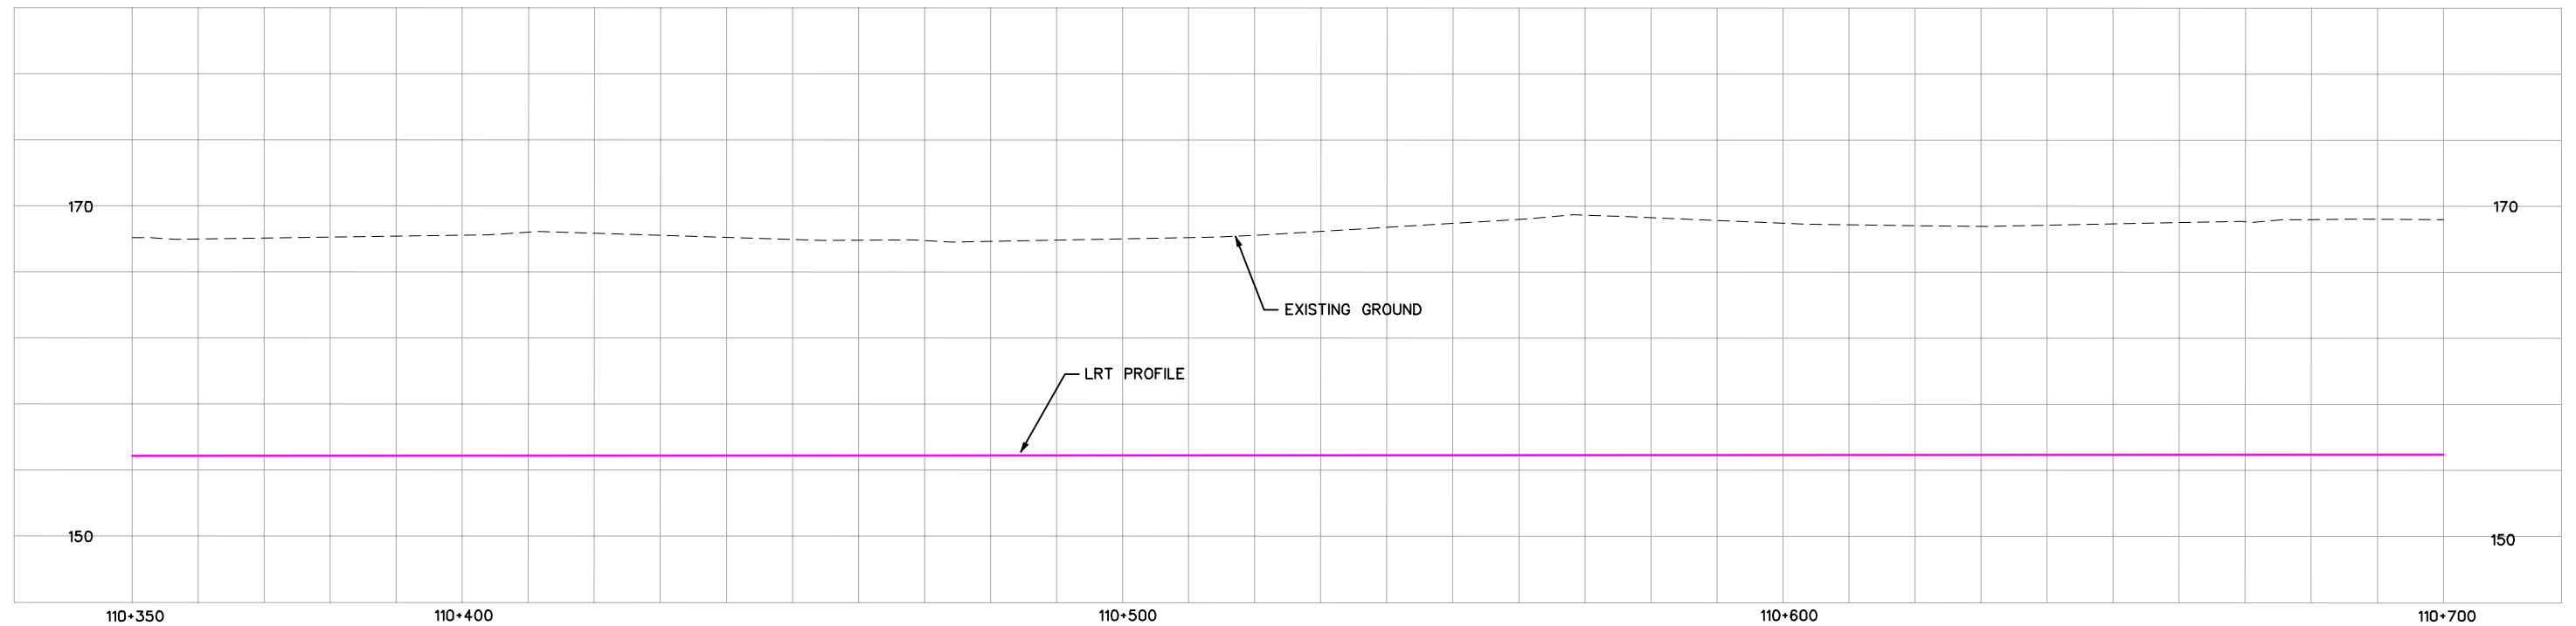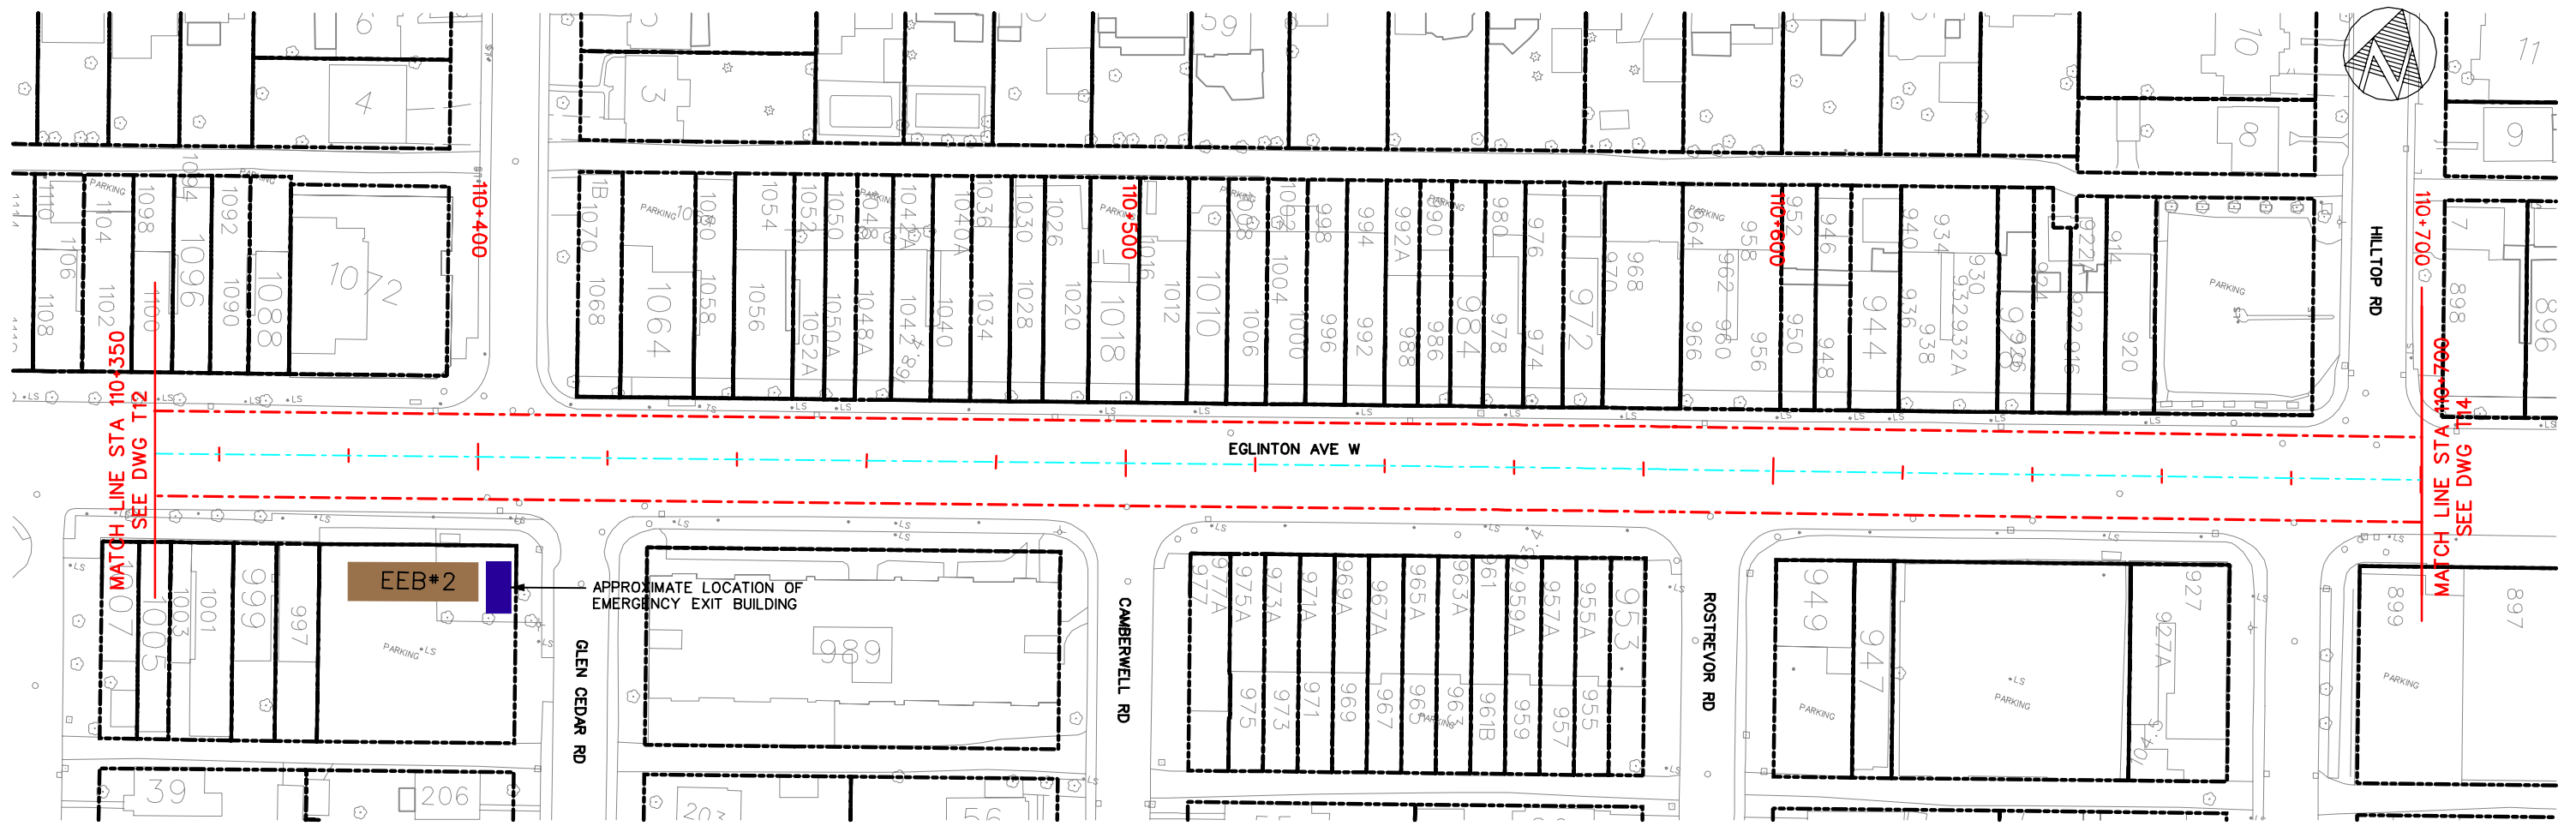

EGLINTON CROSSTOWN LRT – ENVIRONMENTAL PROJECT REPORT

TUNNEL SECTION

PLAN AND PROFILE STA 110+350 TO STA 110+700





TORONTO TRANSIT COMMISSION
TRANSIT CITY DEPARTMENT

Dwg. No.

T13

Sheet No.

49

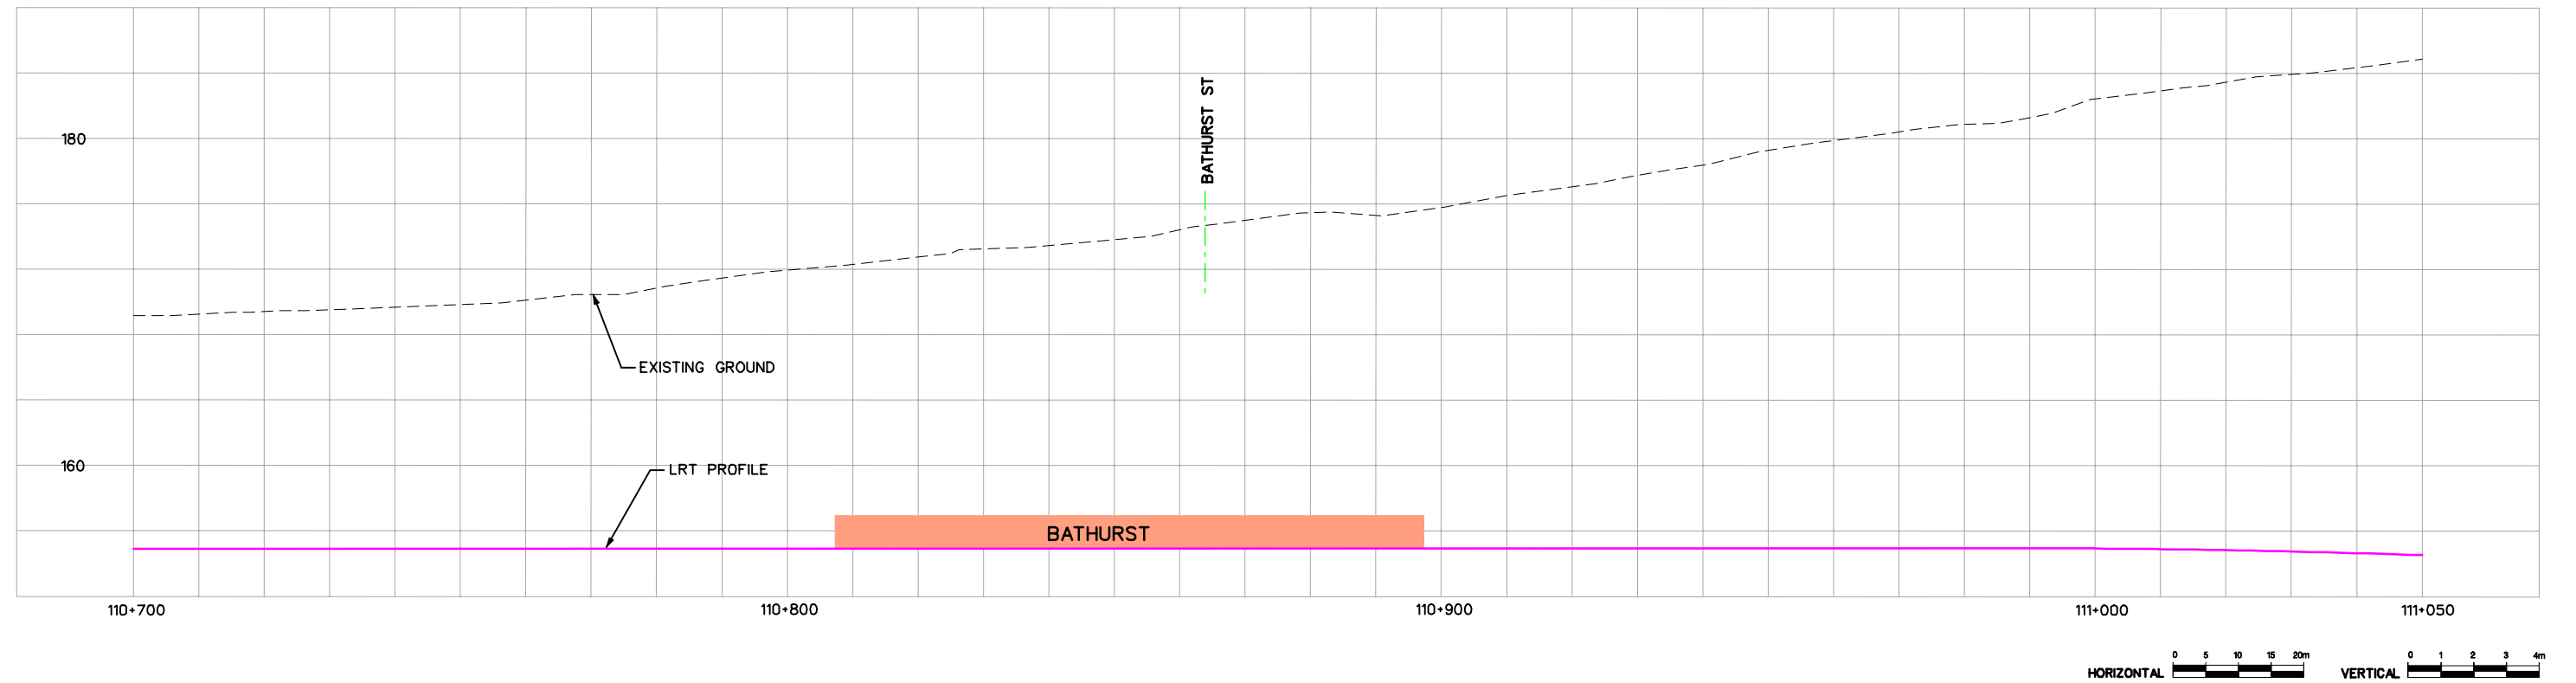
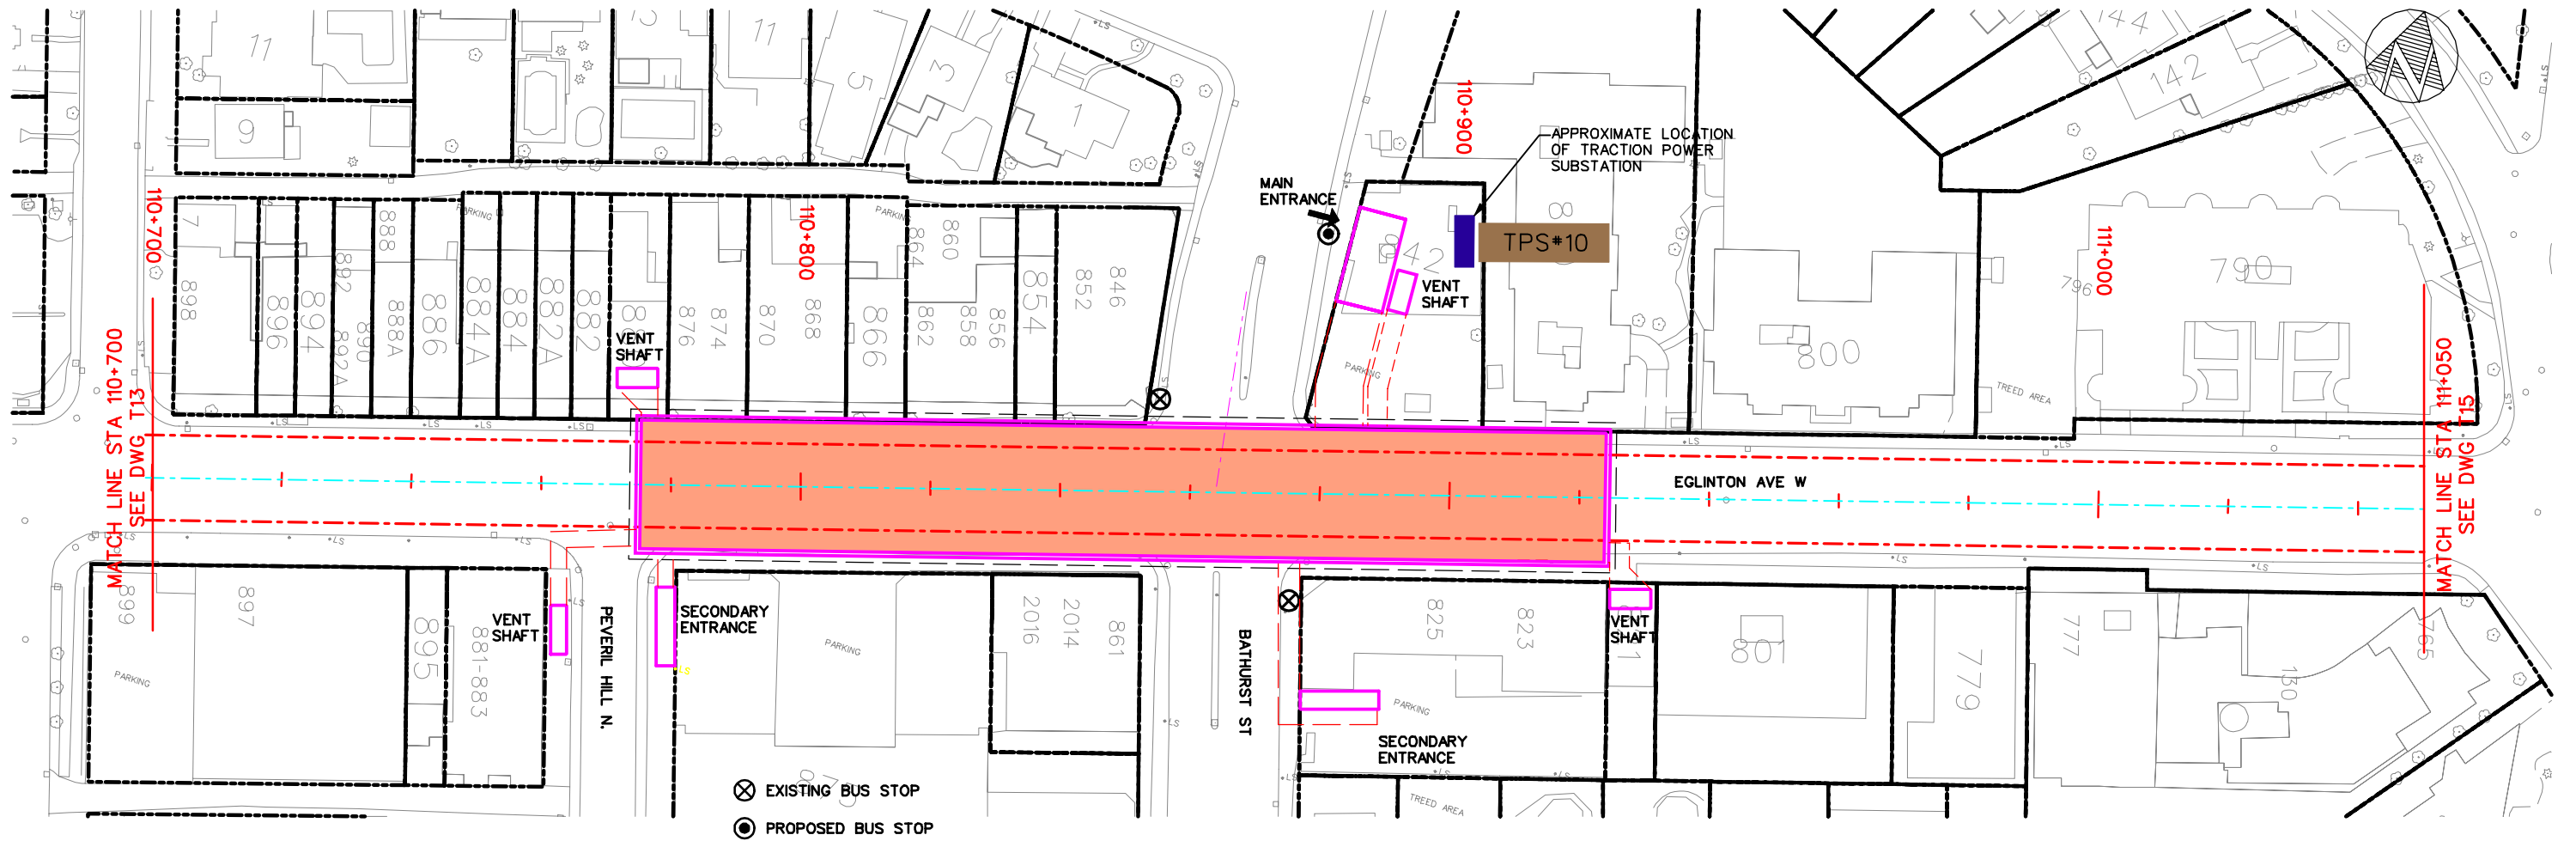


EGLINTON CROSSTOWN LRT – ENVIRONMENTAL PROJECT REPORT

TUNNEL SECTION PLAN AND PROFILE STA 110+700 TO STA 111+050





Dwg. No.
T14
Sheet No.
50

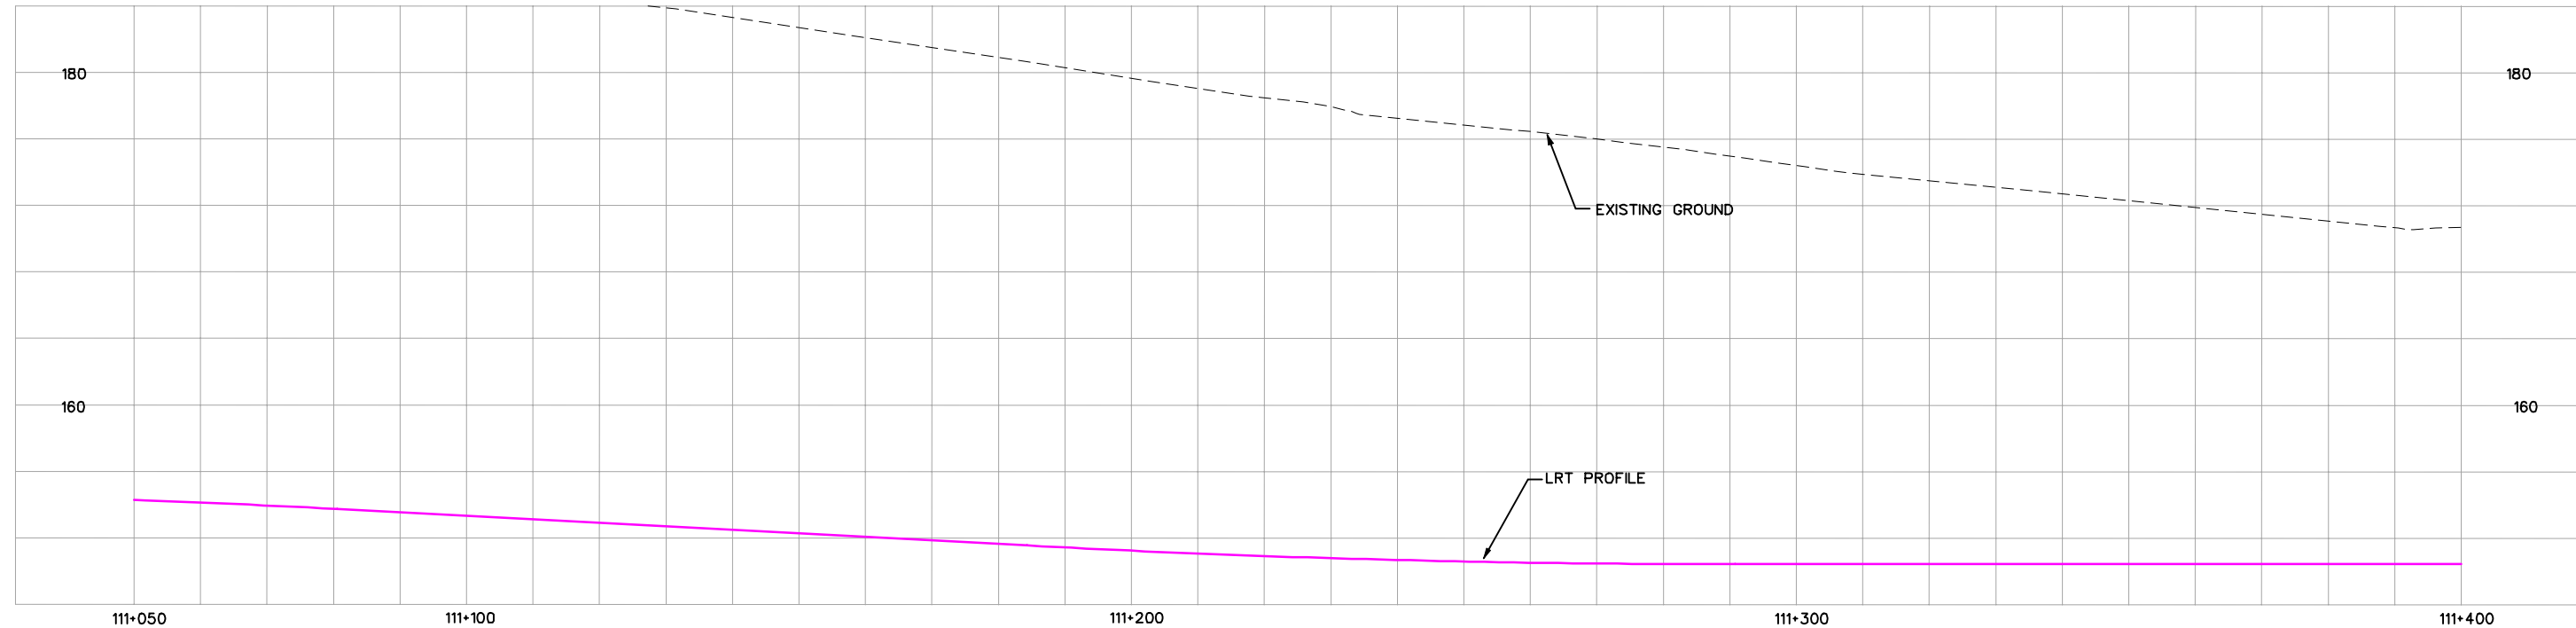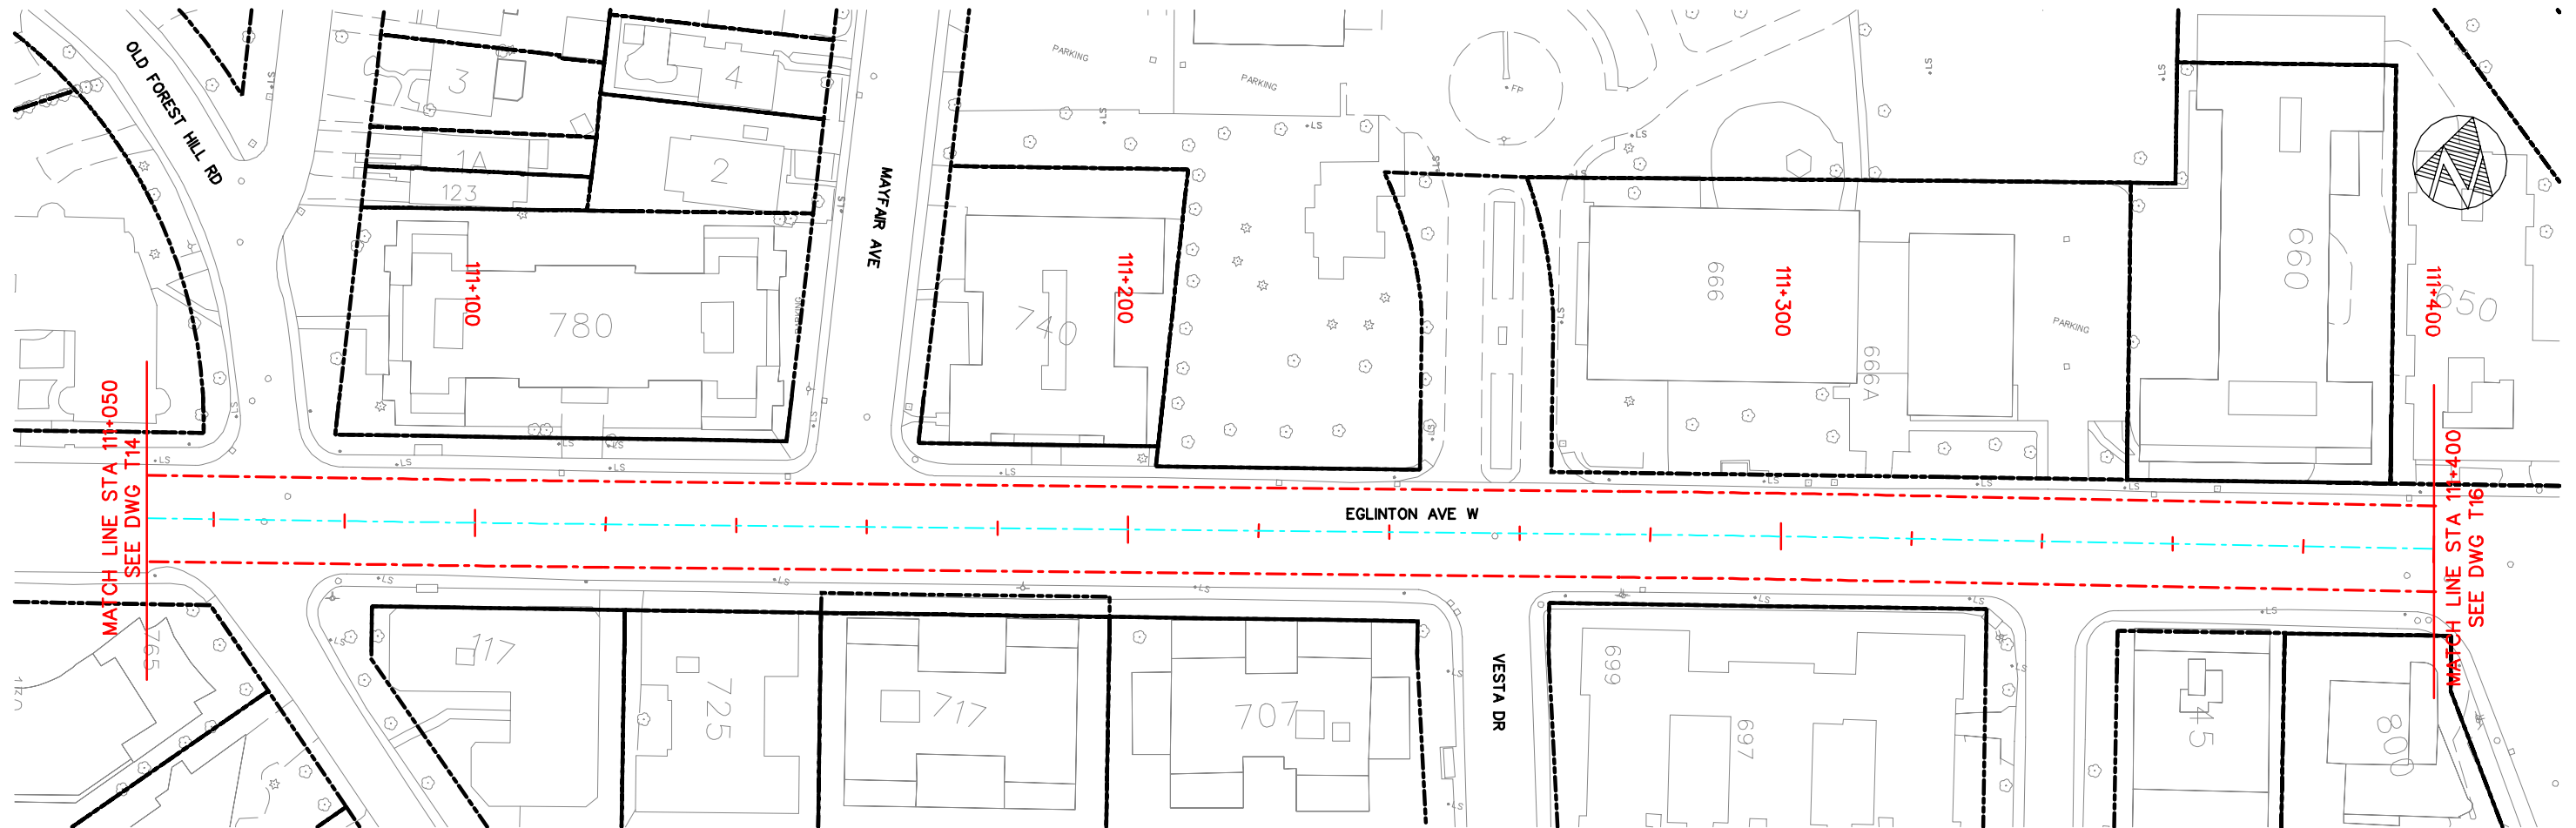

EGLINTON CROSSTOWN LRT – ENVIRONMENTAL PROJECT REPORT
 TUNNEL SECTION
 PLAN AND PROFILE STA 111+050 TO STA 111+400



Dwg. No.
T15
Sheet No.
51

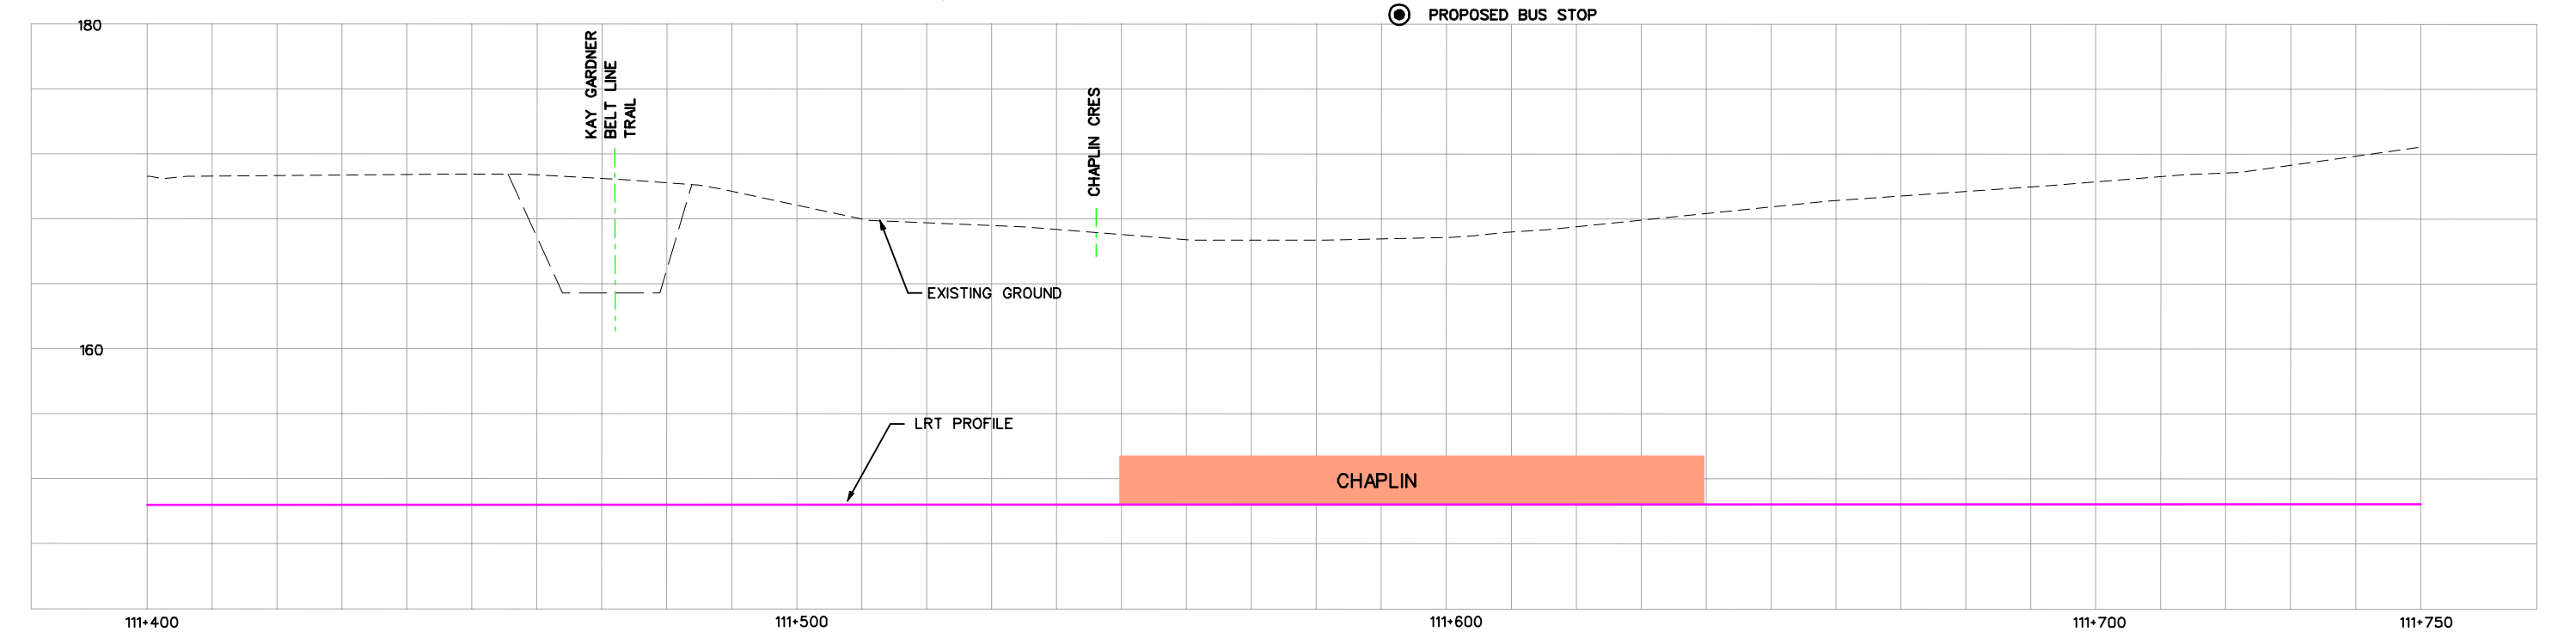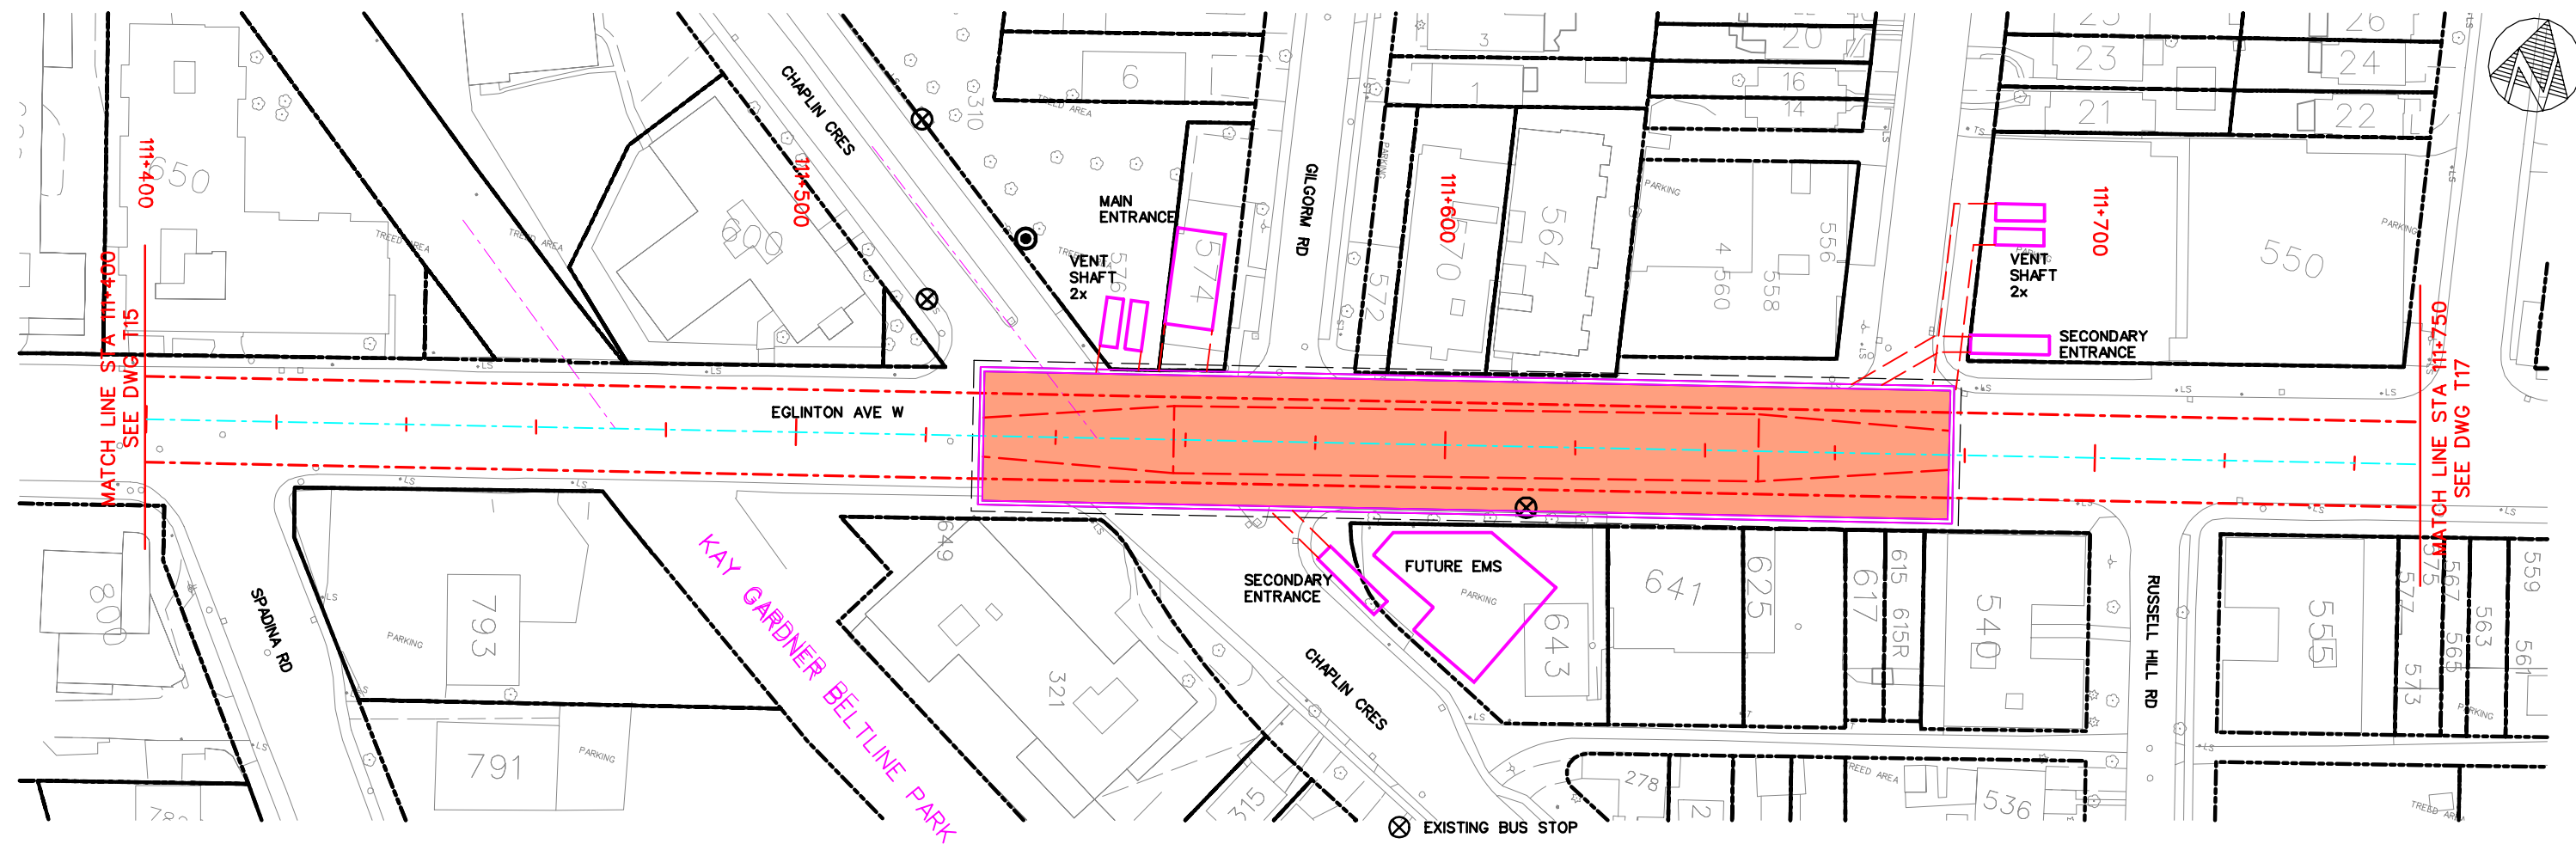


EGLINTON CROSSTOWN LRT – ENVIRONMENTAL PROJECT REPORT

TUNNEL SECTION PLAN AND PROFILE STA 111+400 TO STA 111+750



Dwg. No.
T16
Sheet No.
52



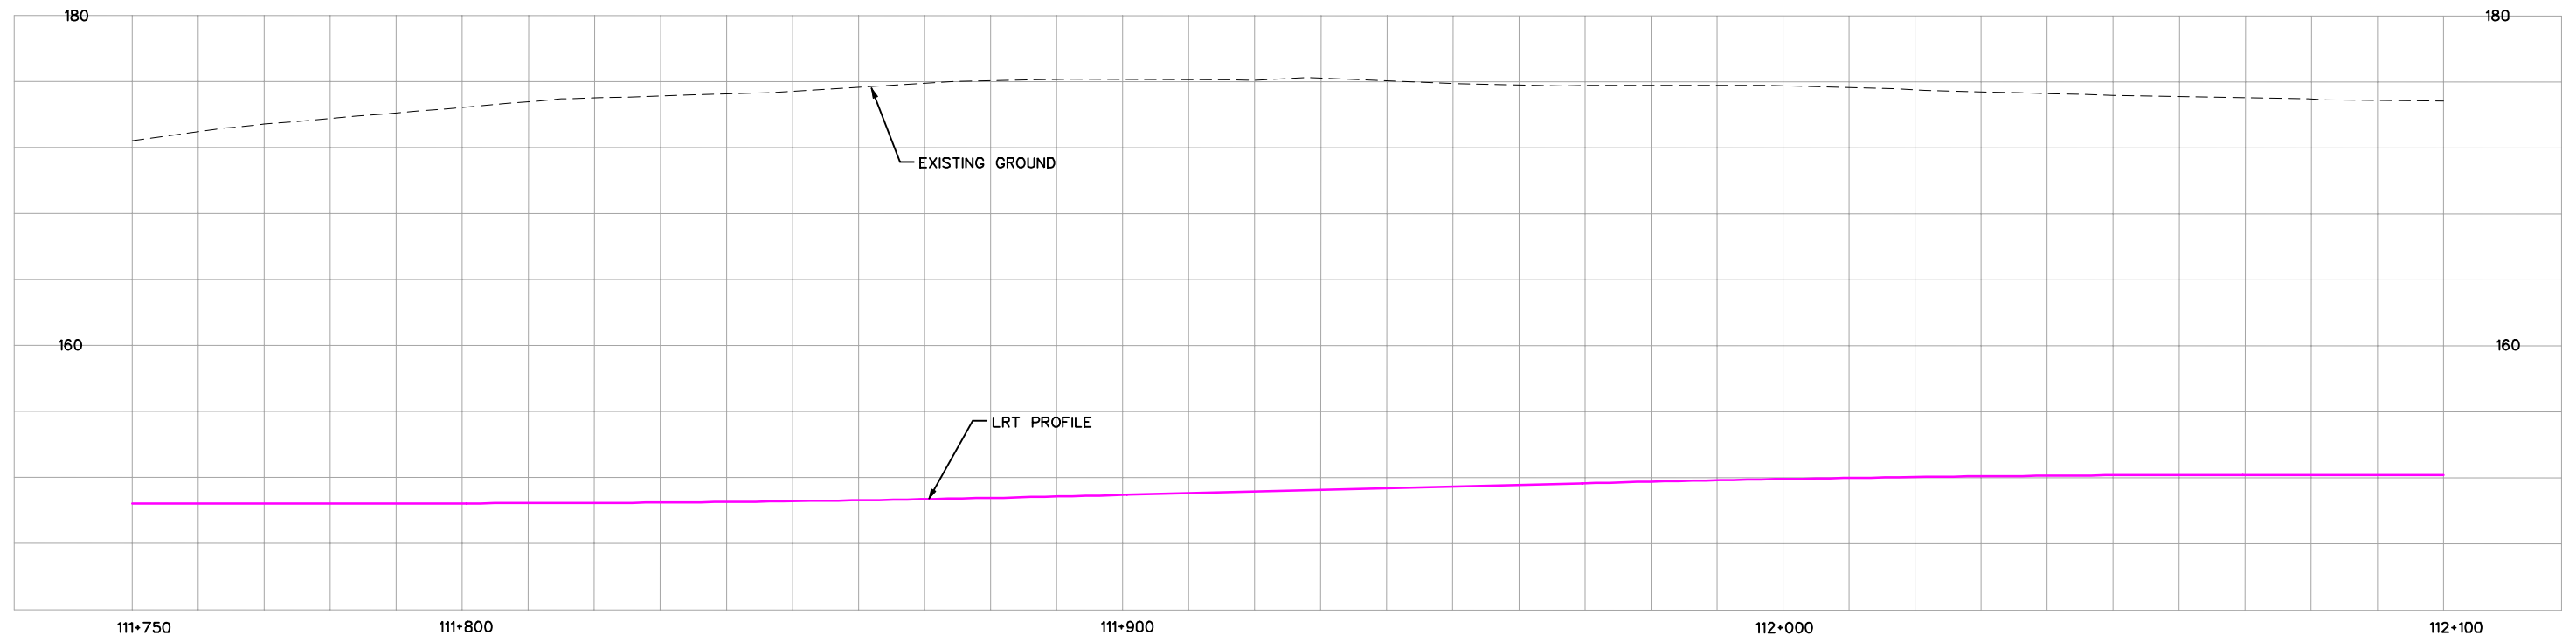


EGLINTON CROSSTOWN LRT – ENVIRONMENTAL PROJECT REPORT

TUNNEL SECTION
PLAN AND PROFILE STA 111+750 TO STA 112+100



Dwg. No.
T17
Sheet No.
53

 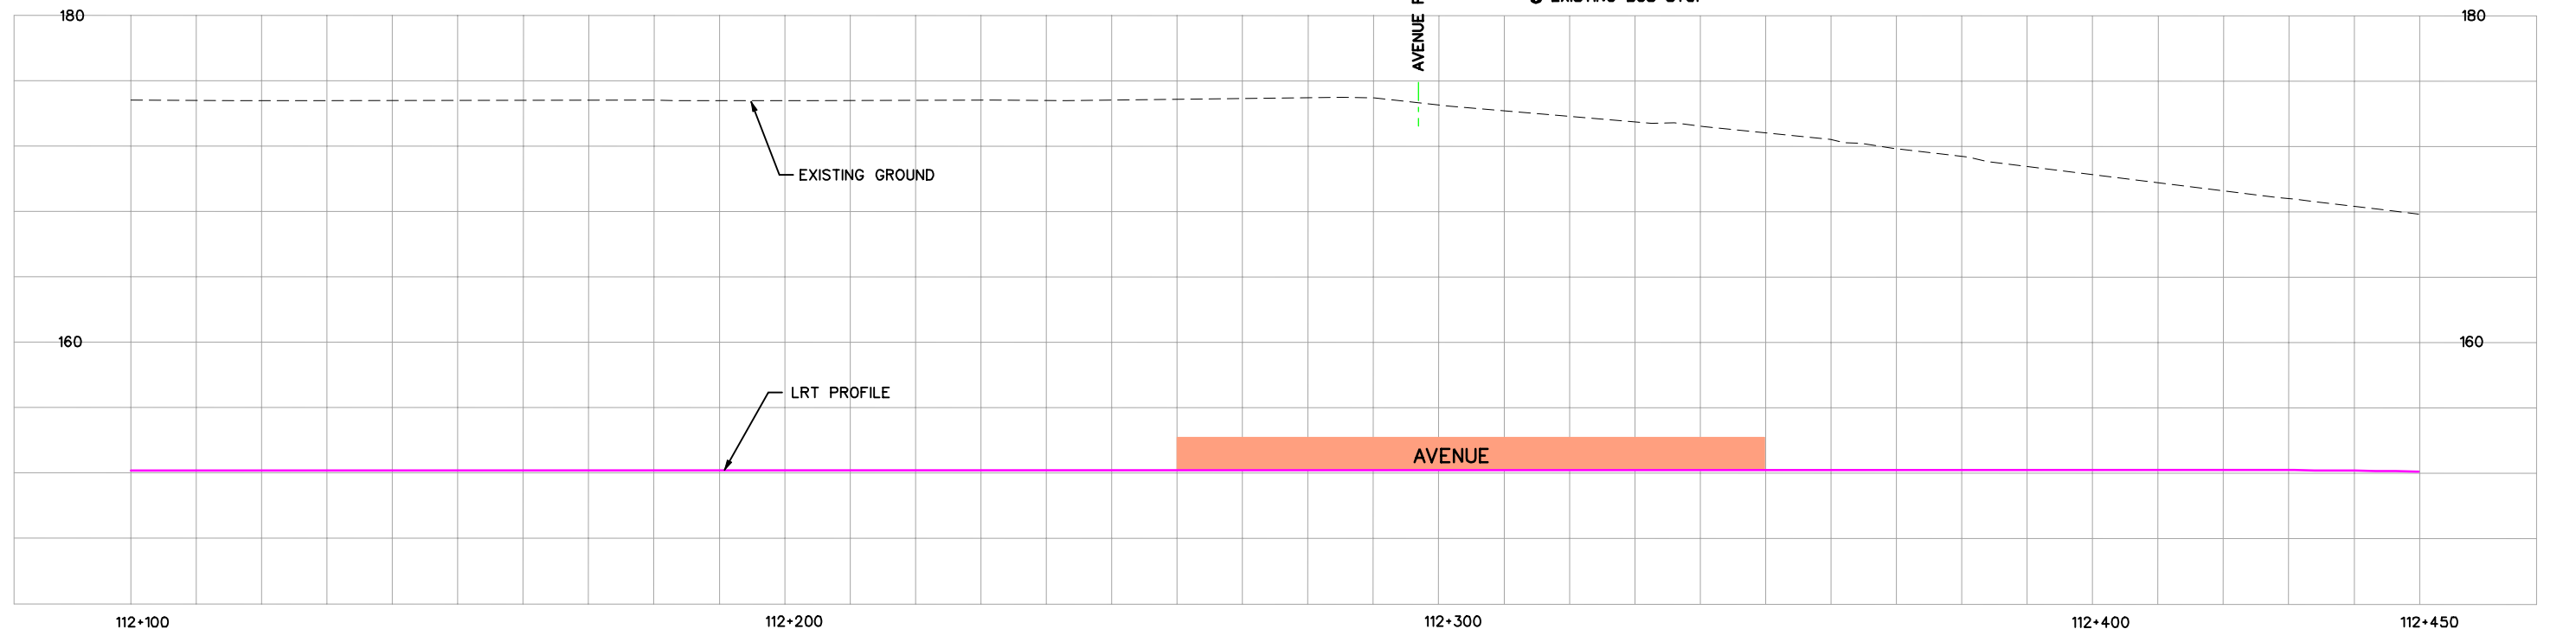
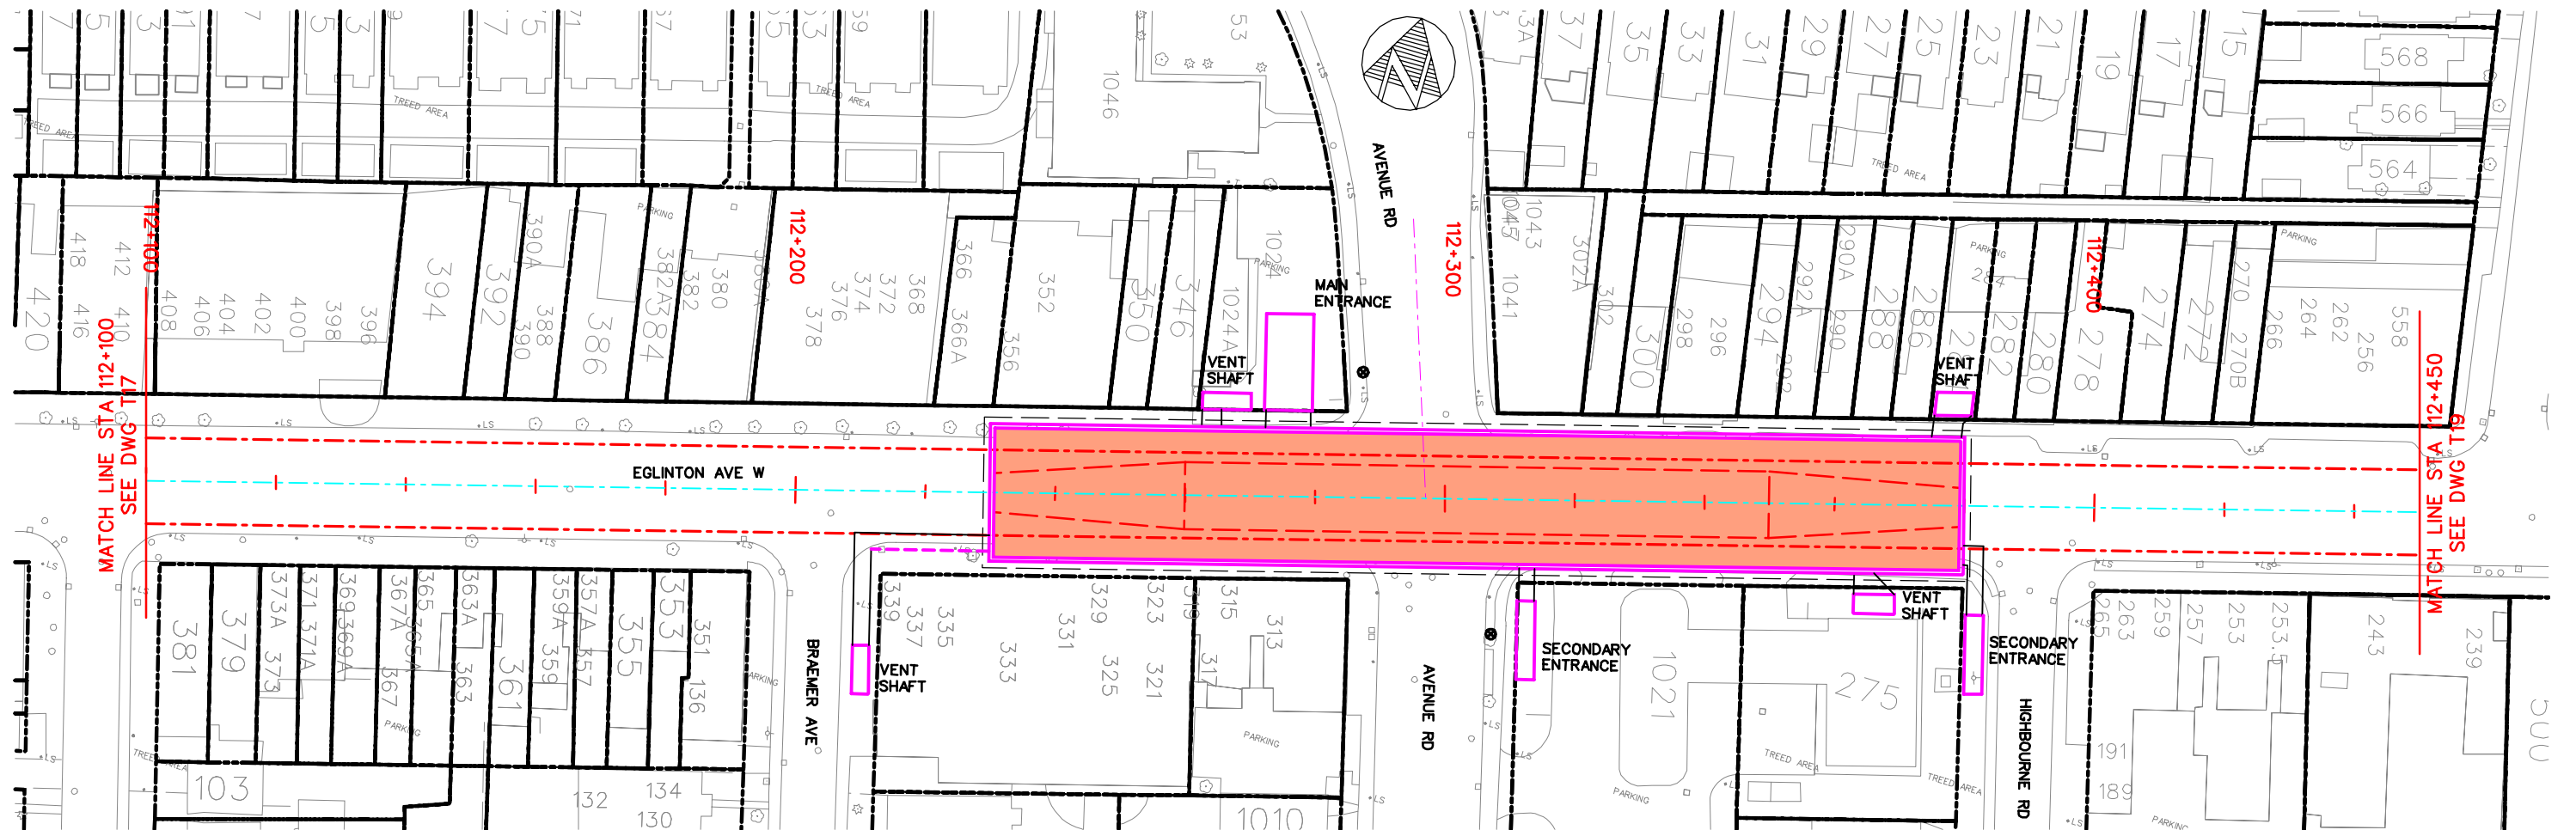


EGLINTON CROSSTOWN LRT – ENVIRONMENTAL PROJECT REPORT

TUNNEL SECTION PLAN AND PROFILE STA 112+100 TO STA 112+450



Dwg. No.
T18
Sheet No.
54

 
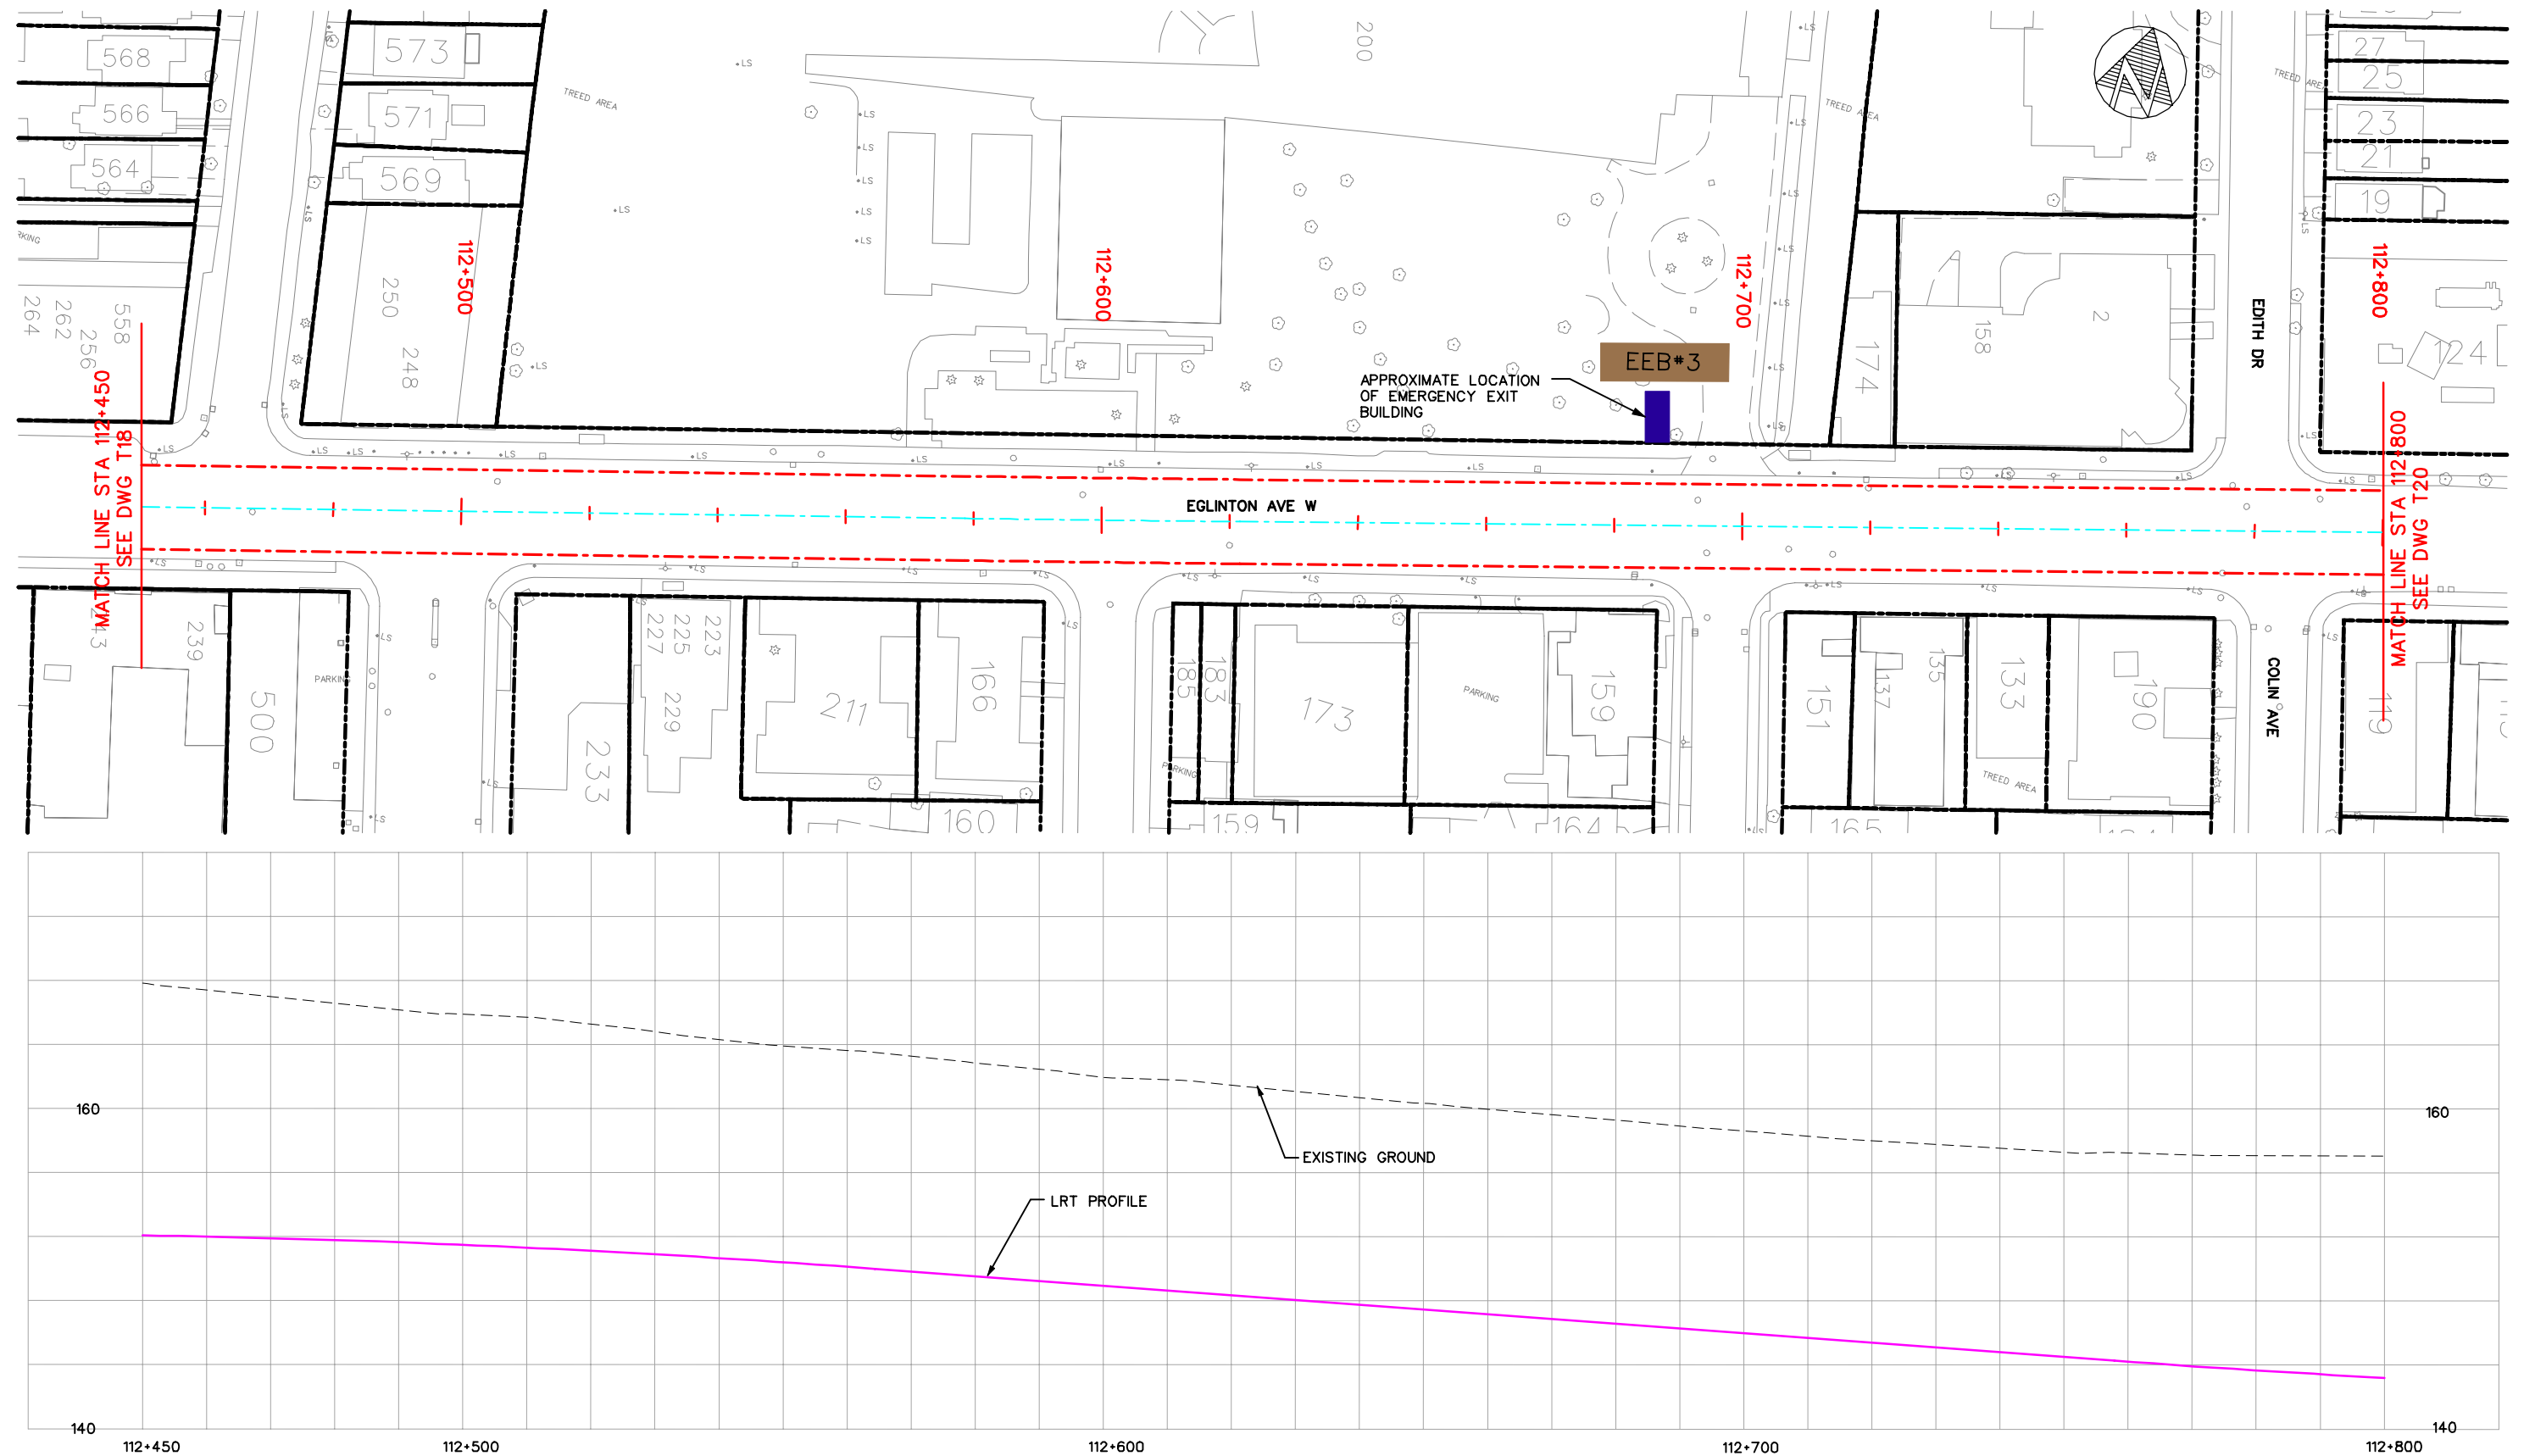


EGLINTON CROSSTOWN LRT – ENVIRONMENTAL PROJECT REPORT

TUNNEL SECTION PLAN AND PROFILE STA 112+450 TO STA 112+800



Dwg. No.
T19
Sheet No.
55

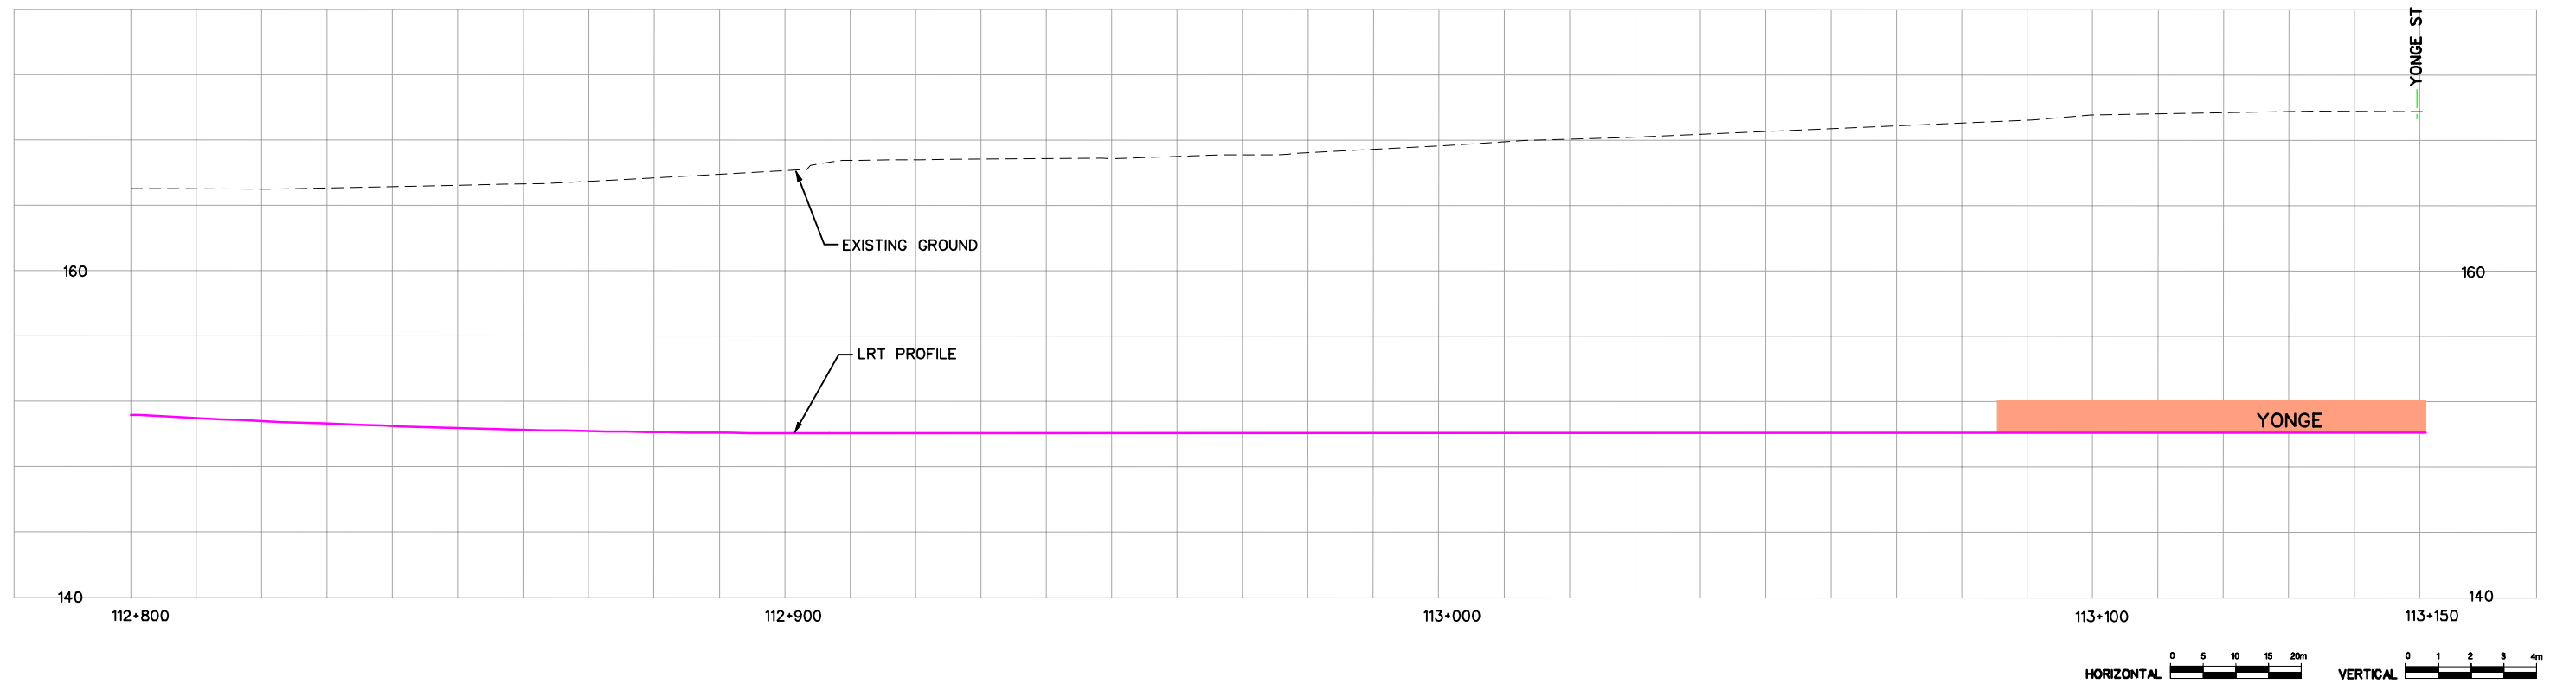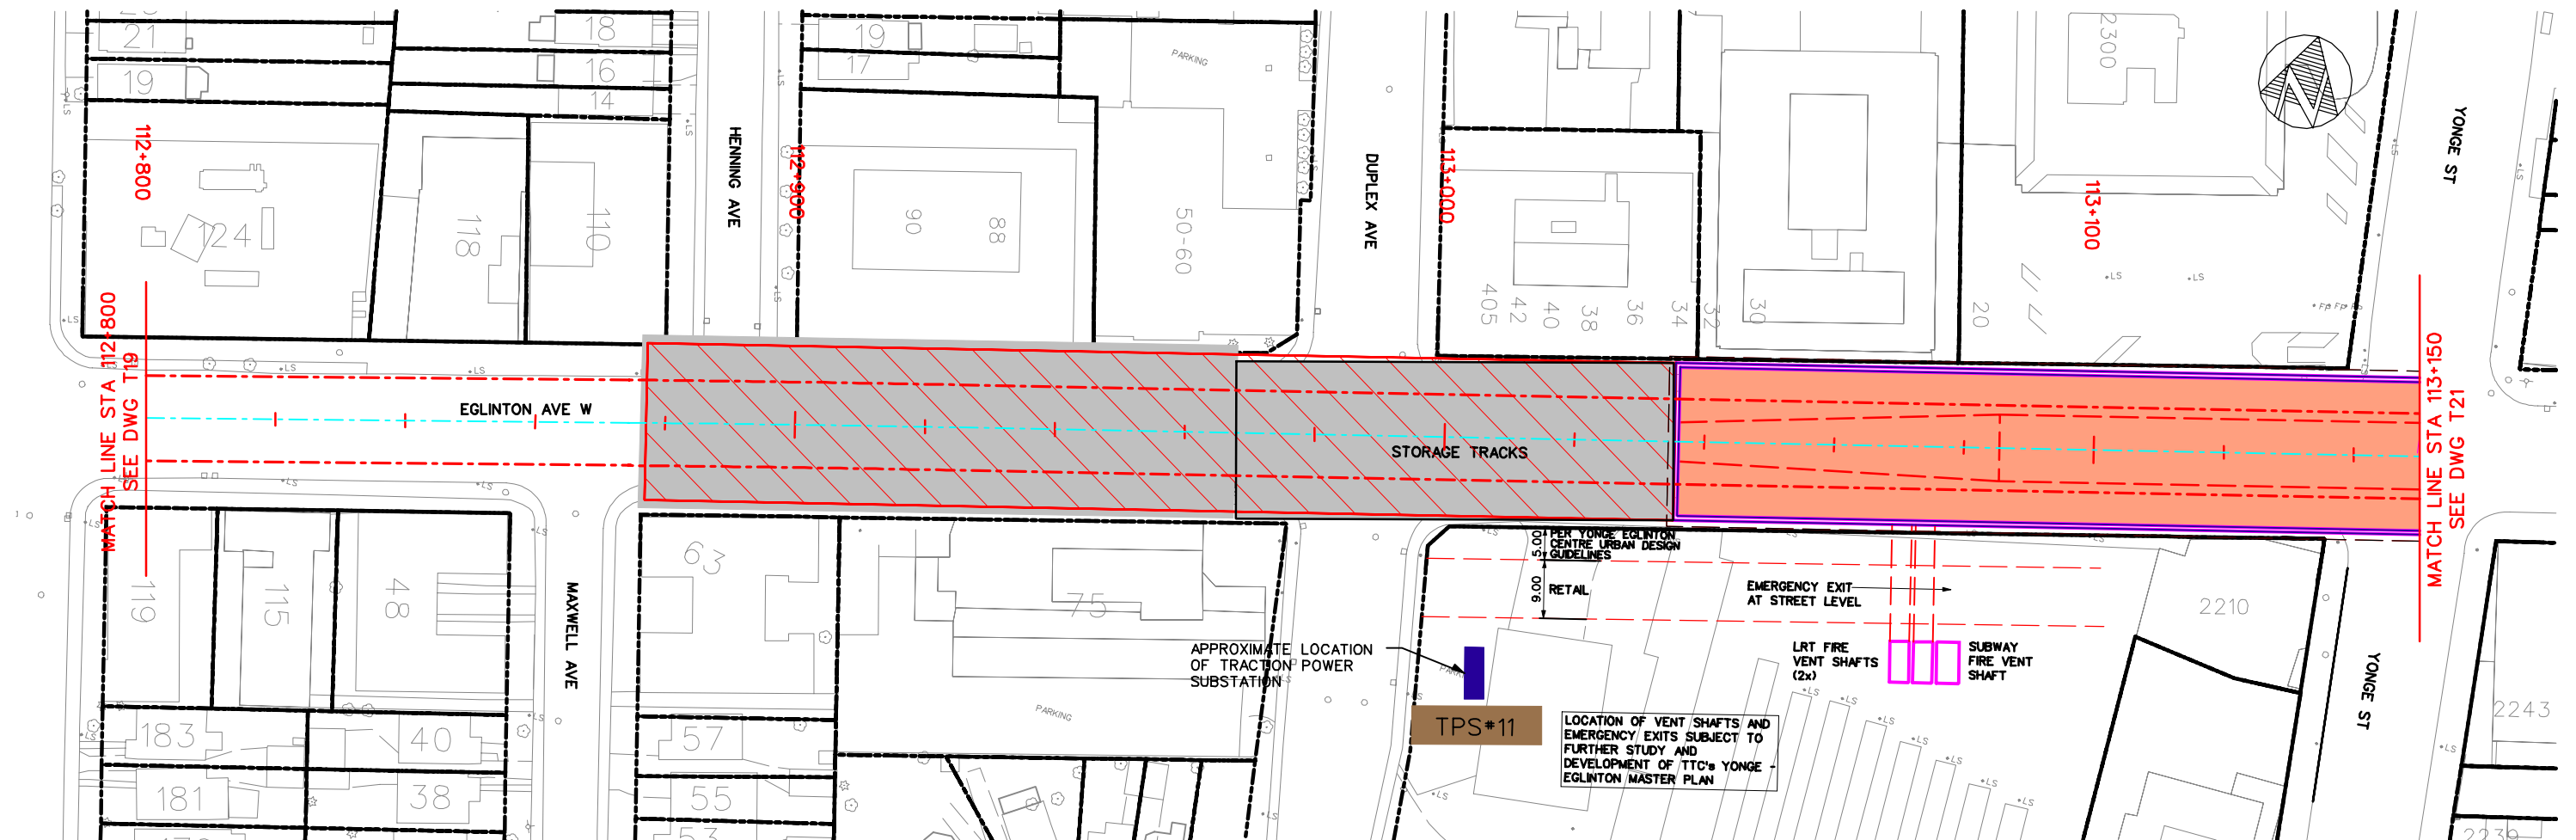


EGLINTON CROSSTOWN LRT – ENVIRONMENTAL PROJECT REPORT

TUNNEL SECTION PLAN AND PROFILE STA 112+800 TO STA 113+150




Dwg. No.
T20
Sheet No.
56

SHEET No. FILE

 

EGLINTON CROSSTOWN LRT – ENVIRONMENTAL PROJECT REPORT

SHEET No. FILE

 

EGLINTON (YONGE) STATION – CONCOURSE LEVEL PLAN


EGLINTON (YONGE) STATION – SUBWAY LEVEL PLAN



Architectural floor plan of the proposed subway station layout. The plan shows a central station area with a 'PAID AREA' and an 'UNPAID AREA'. Key features include:

- TO CONCOURSE LEVEL:** Staircase with 'UP' and 'EMERGENCY EXIT' labels.
- TO LRT PLATFORM LEVEL:** Staircases with 'UP' and 'DN' labels.
- EMERGENCY EXIT:** Located on the right side of the station.
- FVU ROOM:** Two rooms, one on the left and one on the right.
- UP TO SUBWAY PLATFORM LEVEL:** Staircase leading down from the central area.
- OUTLINE OF PROPOSED SUBWAY VENTILATION SHAFT ABOVE:** Indicated by a dashed line on the left.
- OUTLINE OF PLATFORM BELOW:** Indicated by a dashed line on the right.

The plan also shows various other areas and structures, including a 'PAID AREA' and an 'UNPAID AREA', and a 'TO LRT PLATFORM LEVEL' staircase.

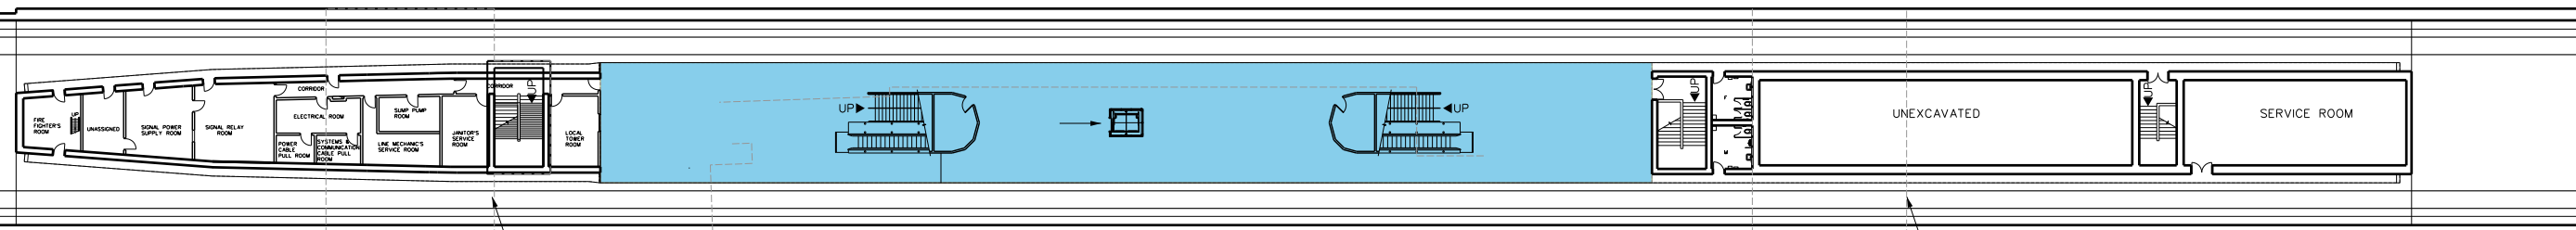




—OUTLINE OF FVU
ROOM ABOVE

—OUTLINE OF FVU
ROOM ABOVE

OUTLINE OF LRT
MEZZANINE LEVEL ABOVE

DRAWING No.

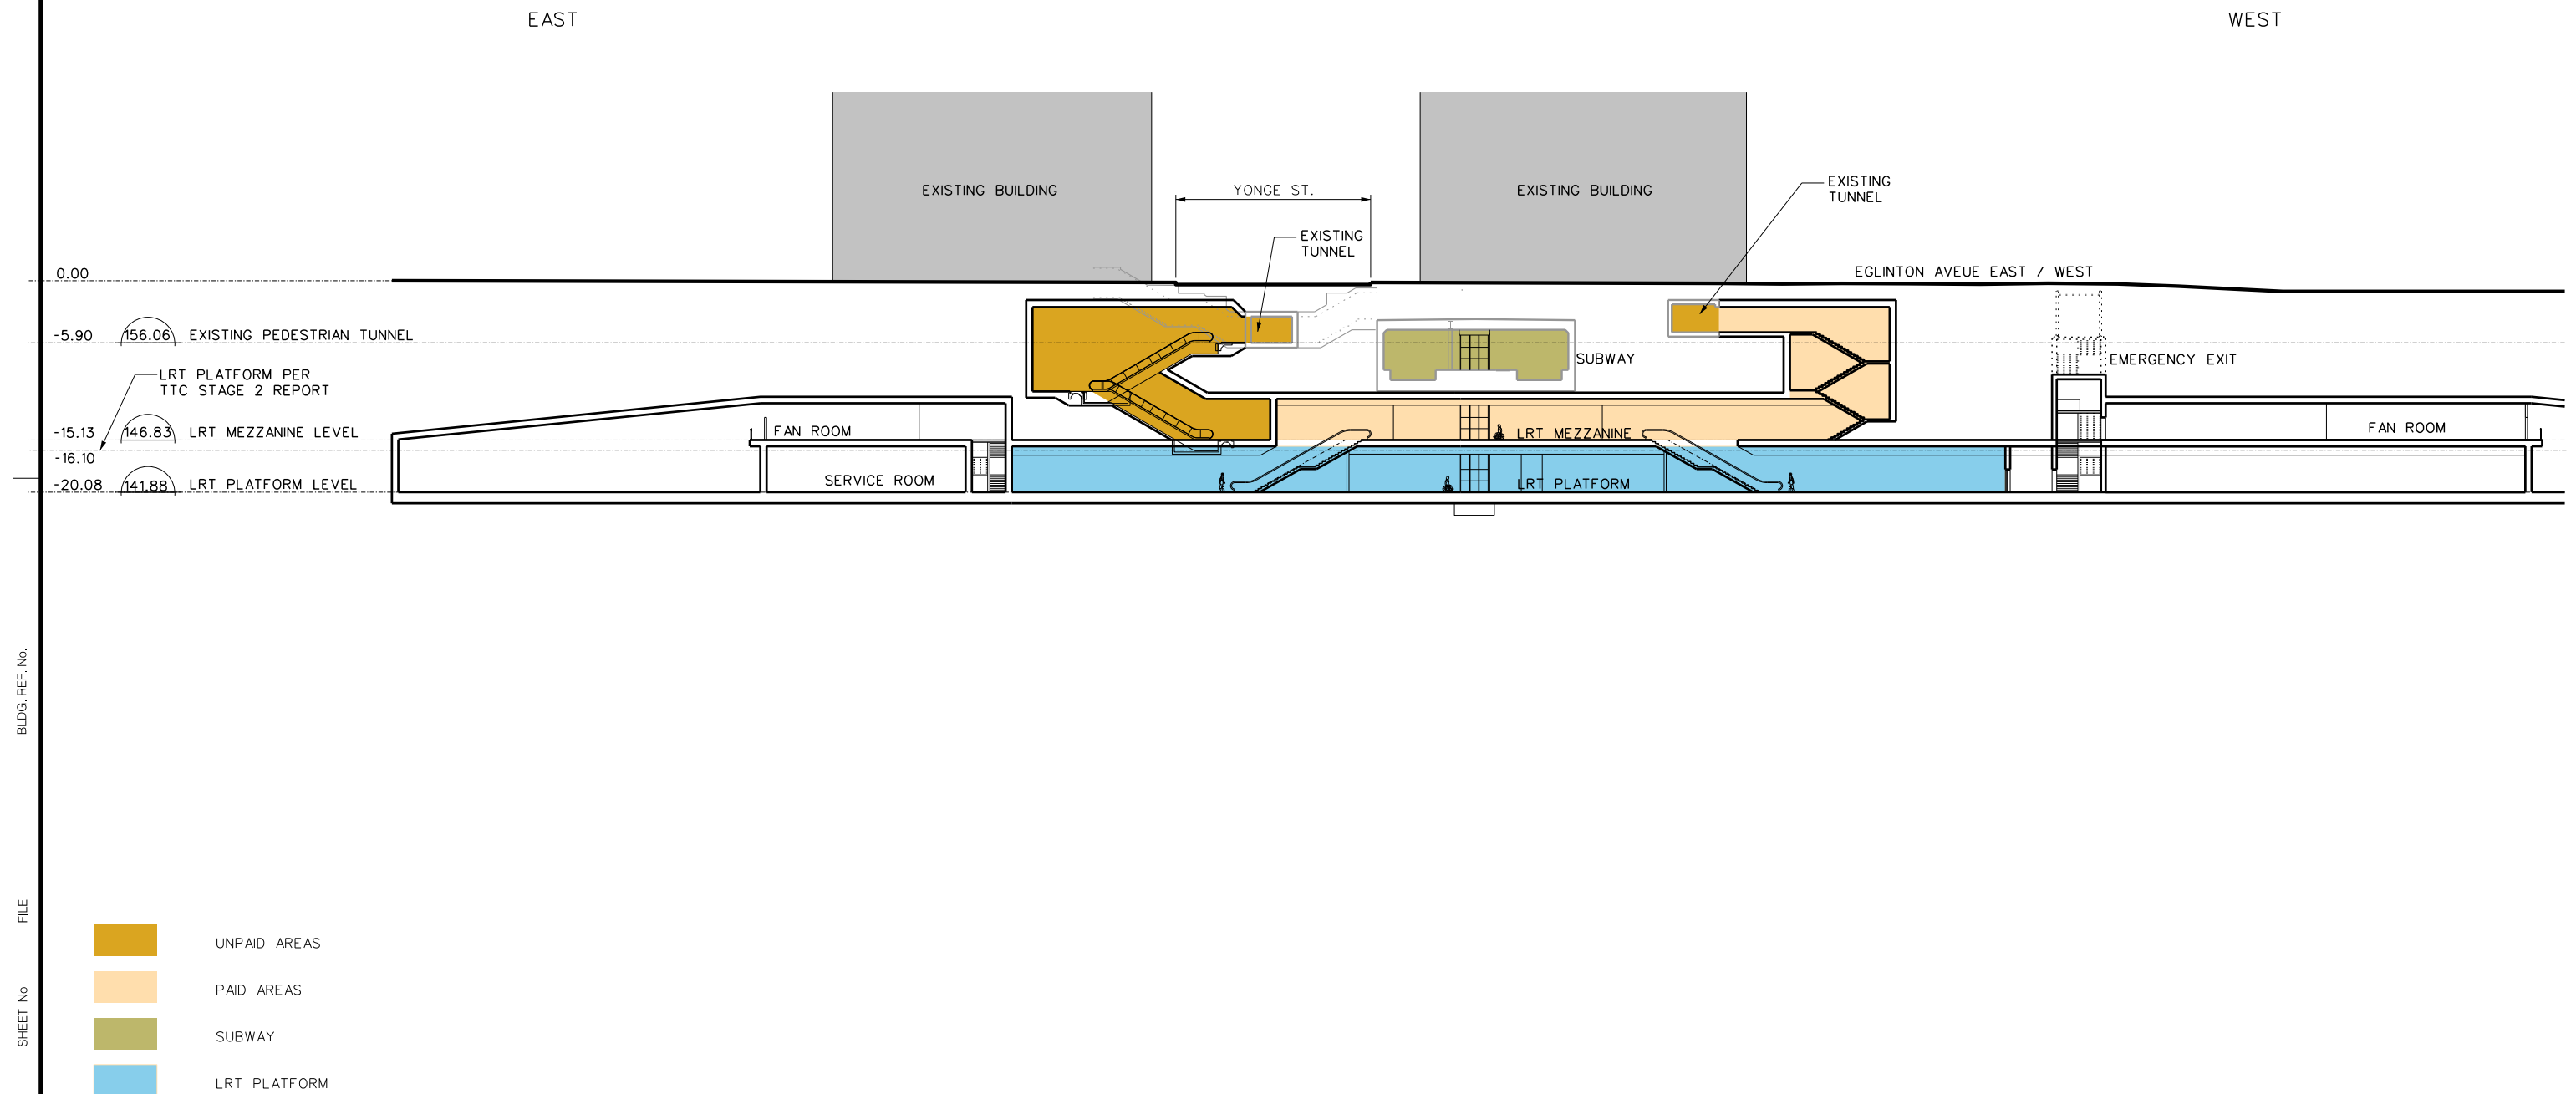

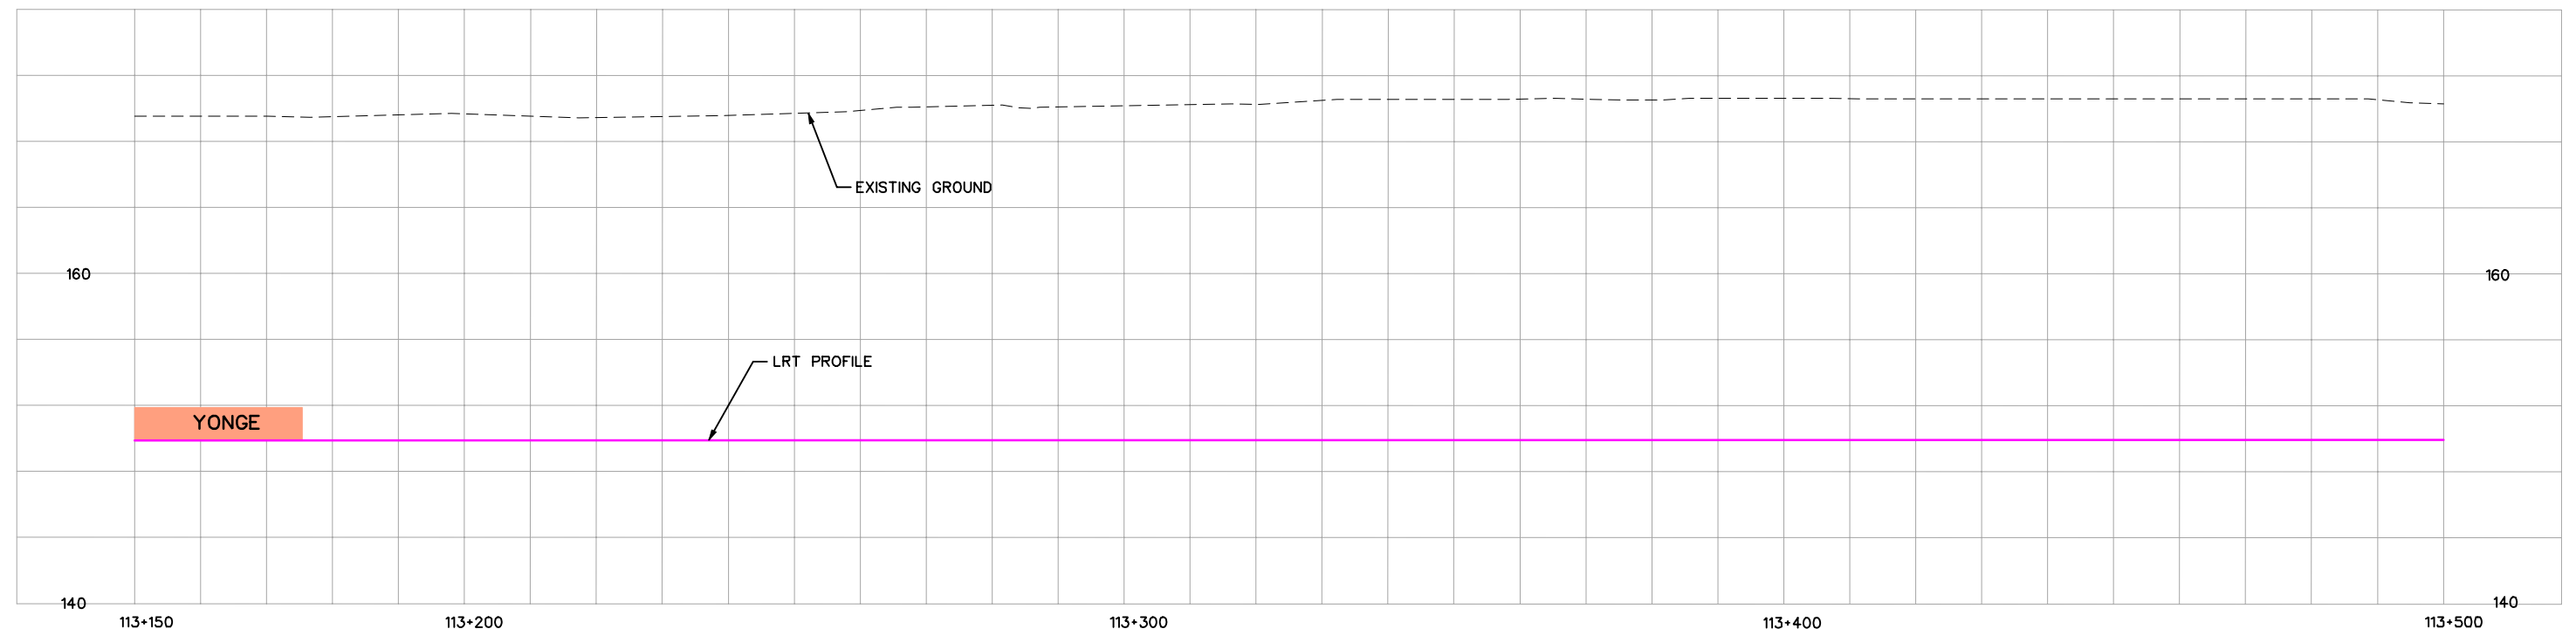
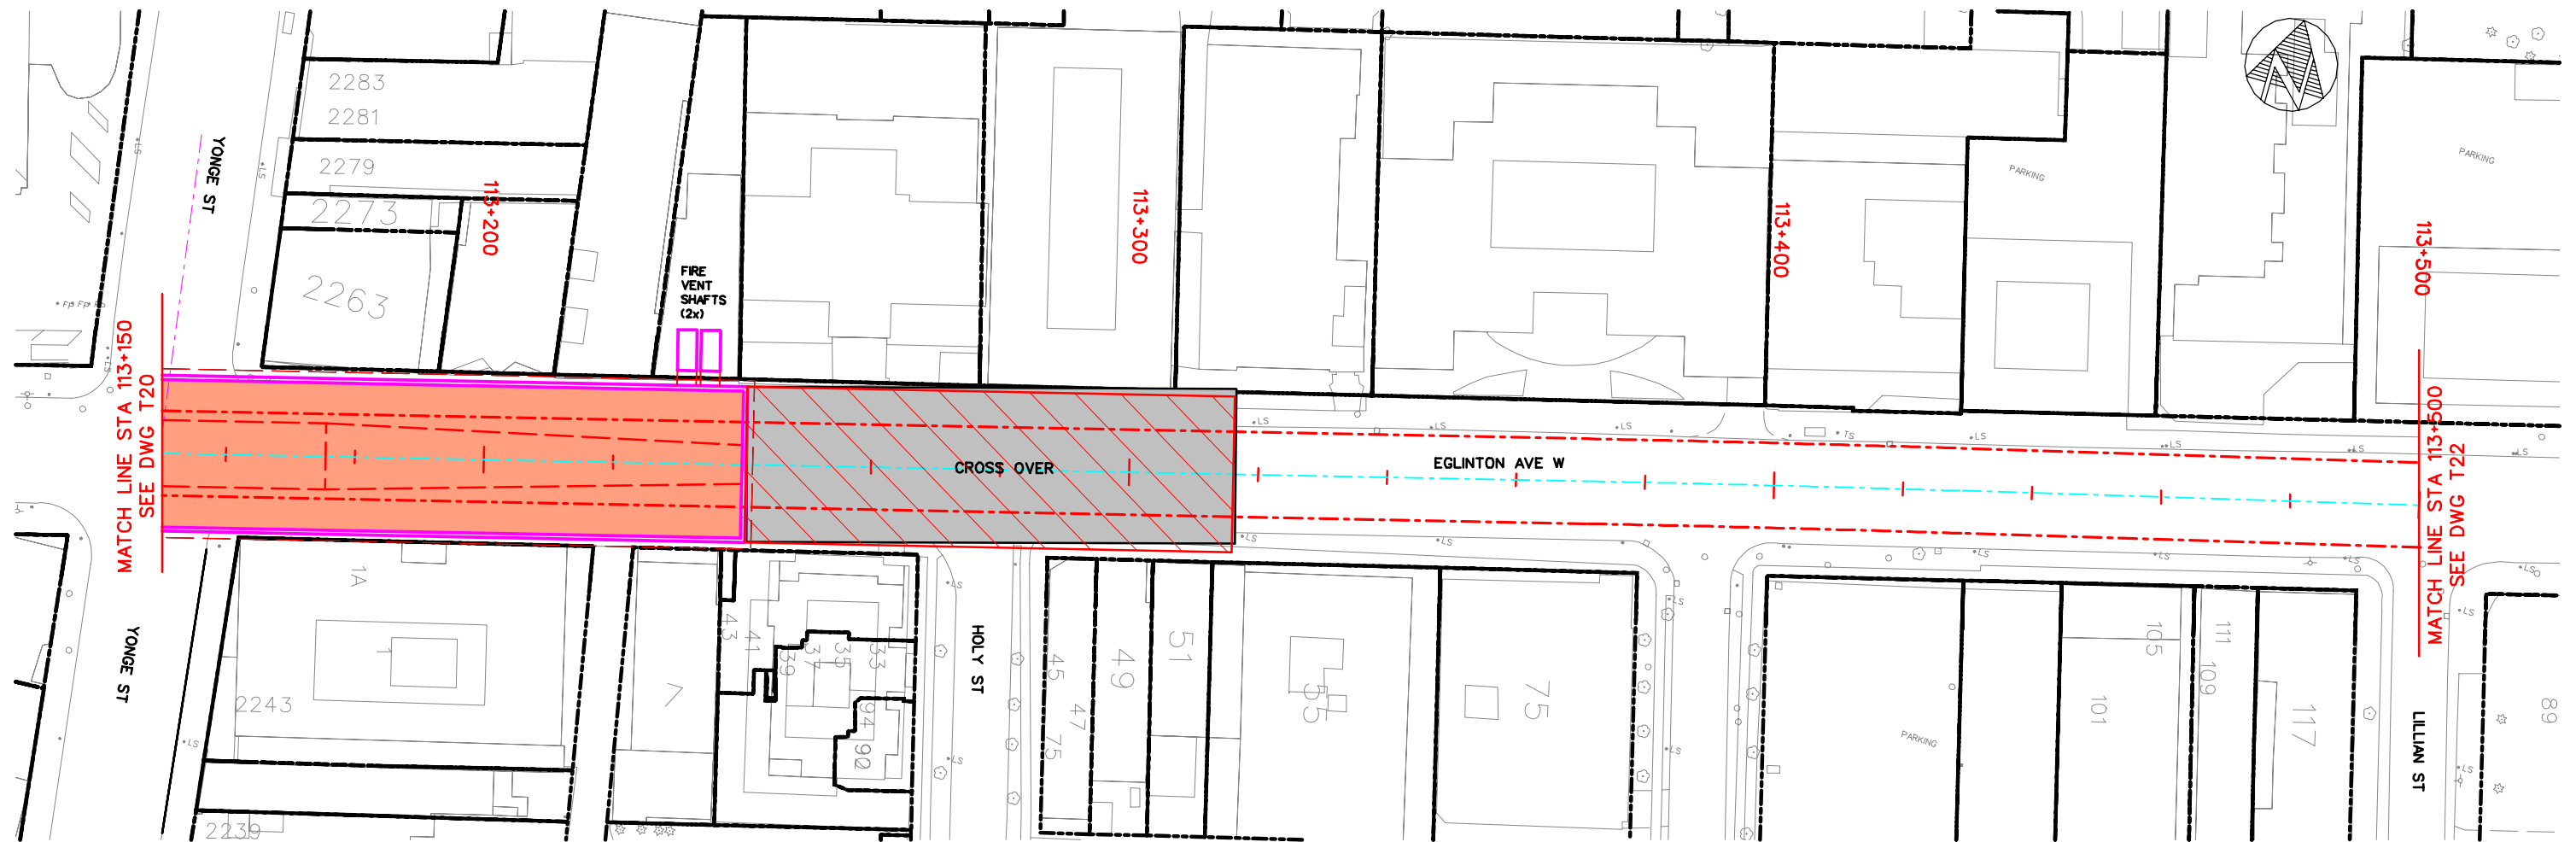


EGLINTON CROSSTOWN LRT – ENVIRONMENTAL PROJECT REPORT

TUNNEL SECTION
PLAN AND PROFILE STA 113+150 TO STA 113+500



Dwg. No.
T21
Sheet No.
58

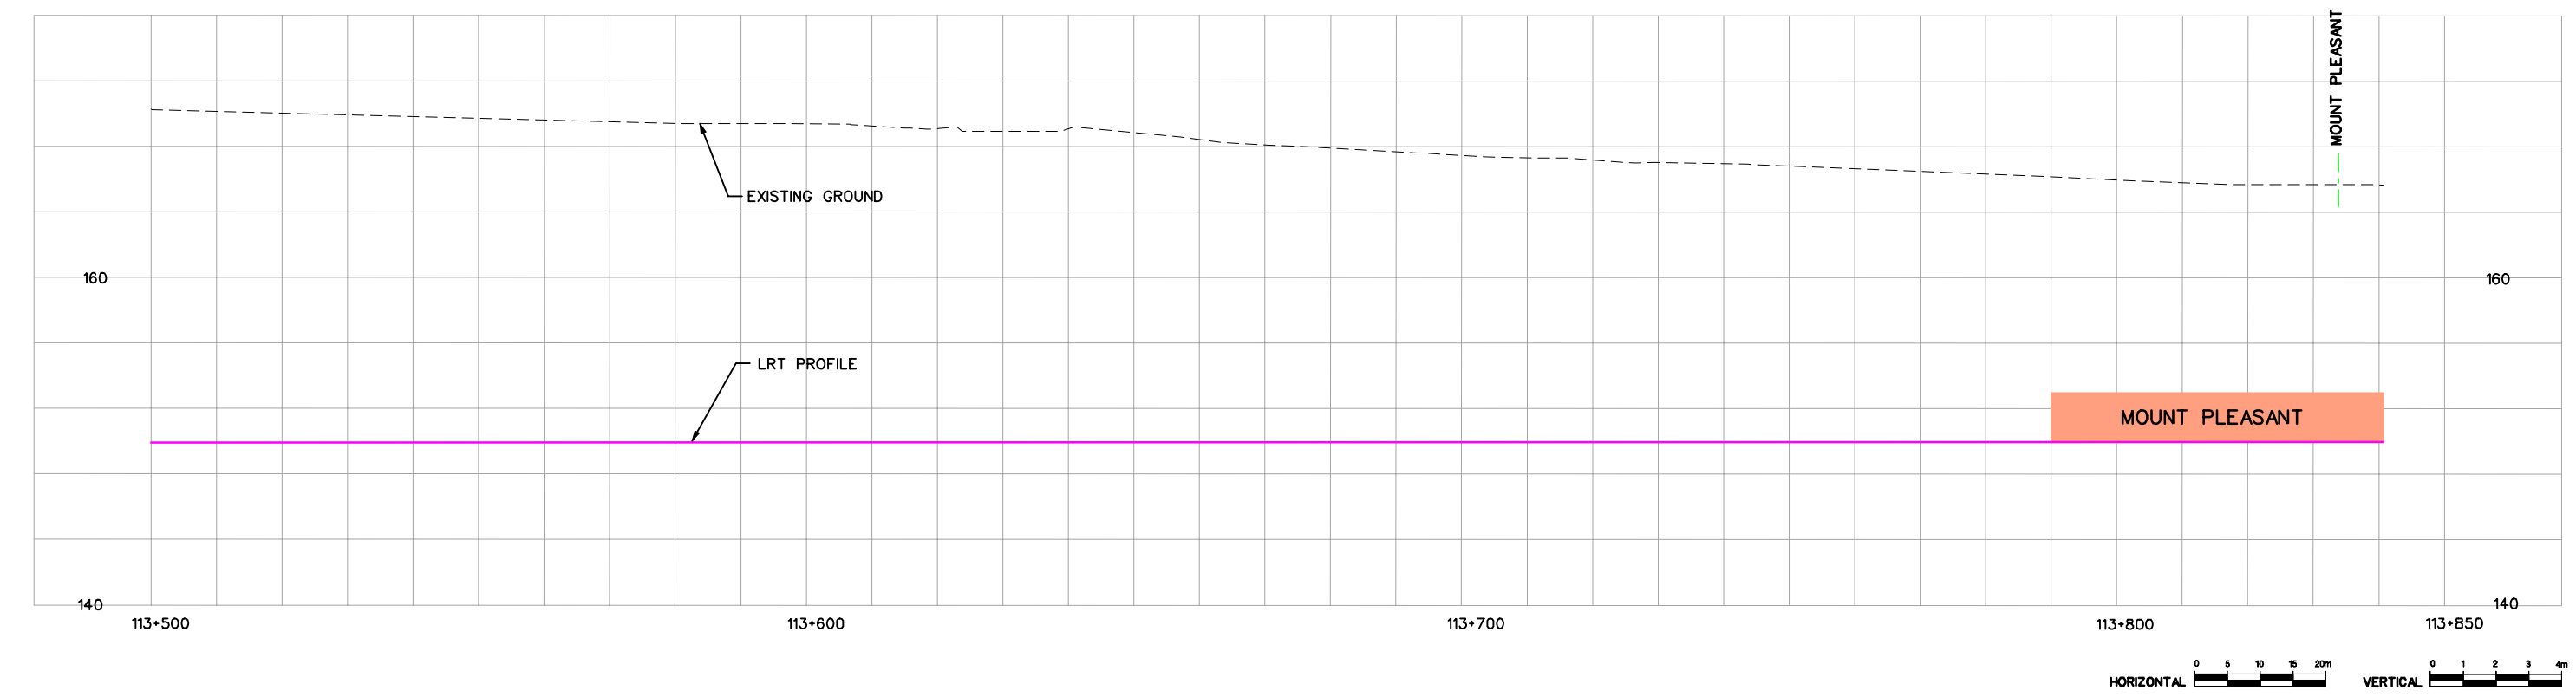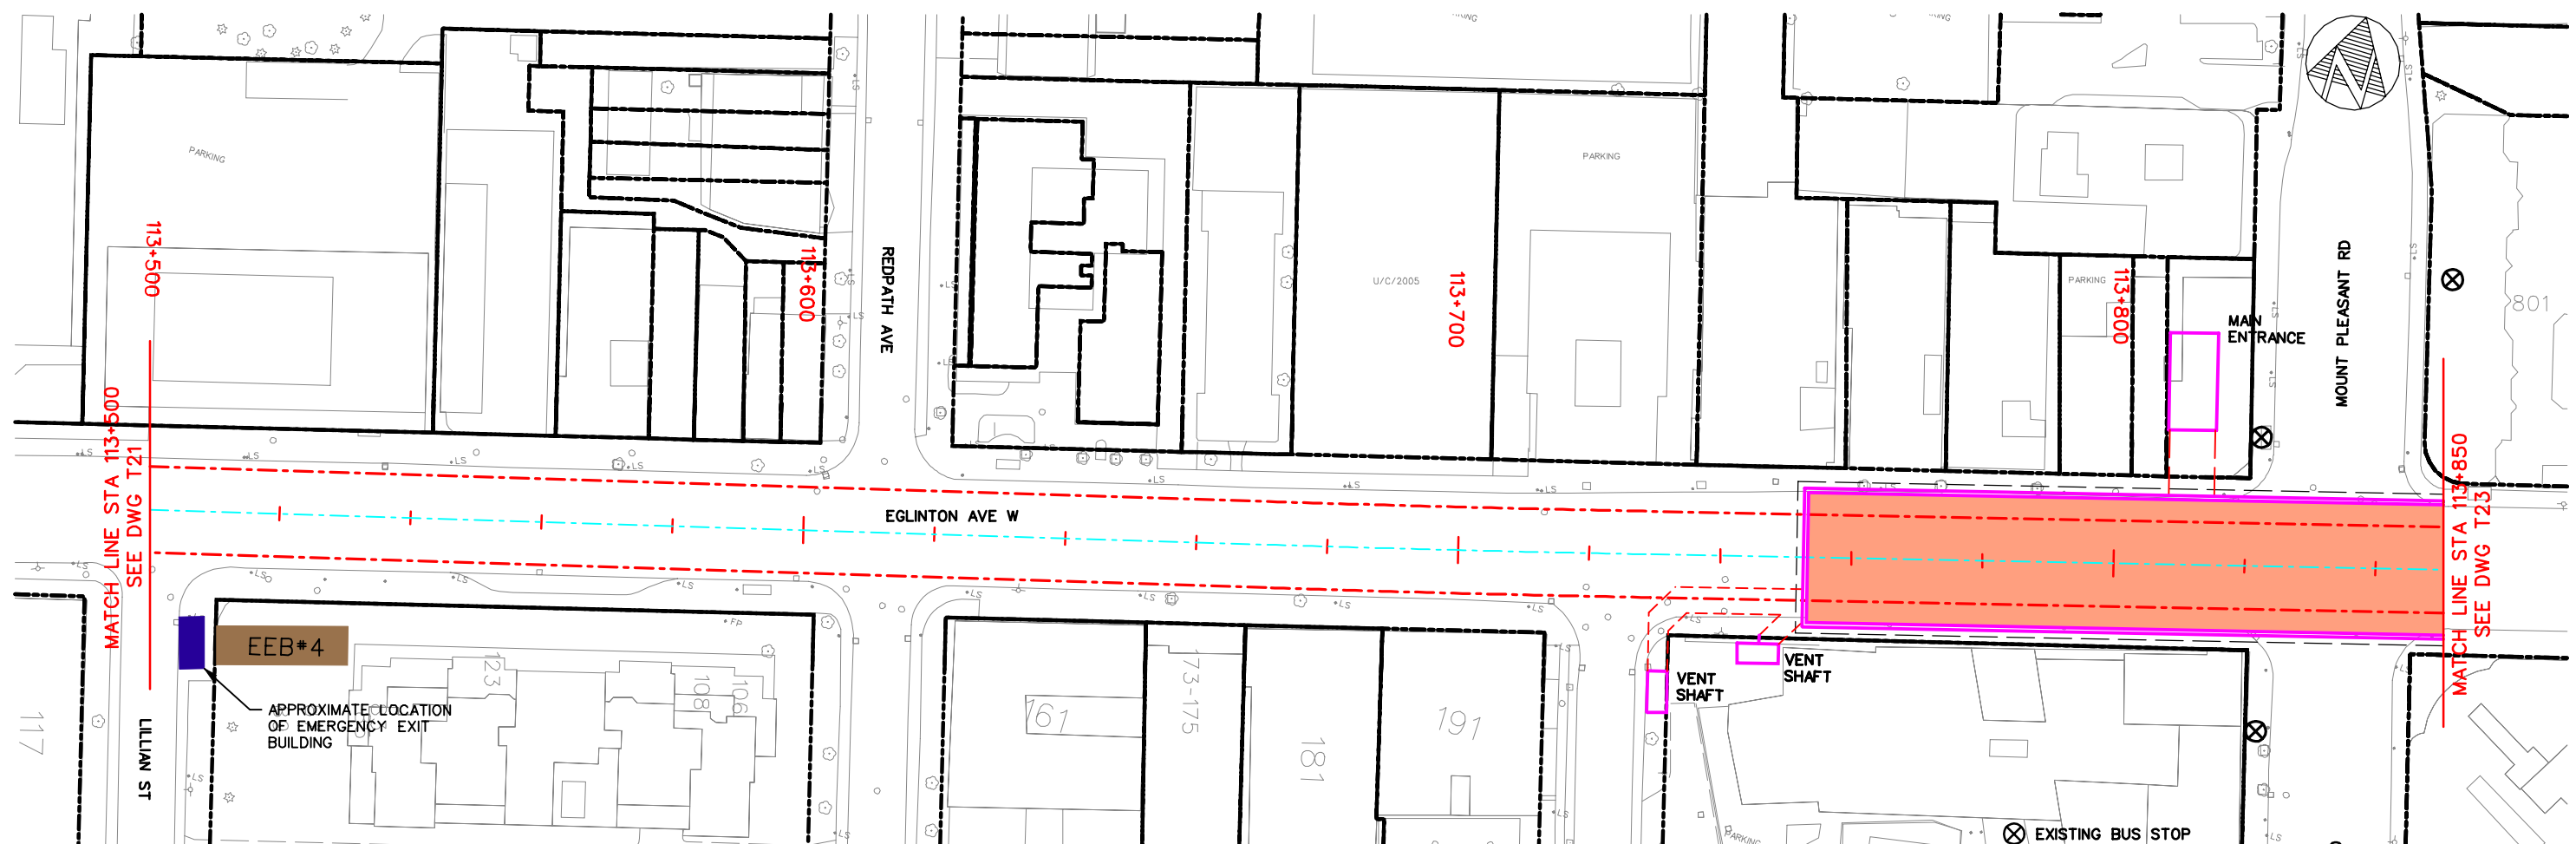

EGLINTON CROSSTOWN LRT – ENVIRONMENTAL PROJECT REPORT



TUNNEL SECTION

PLAN AND PROFILE STA 113+500 TO STA 113+850



Dwg. No.
T22

Sheet No.
59

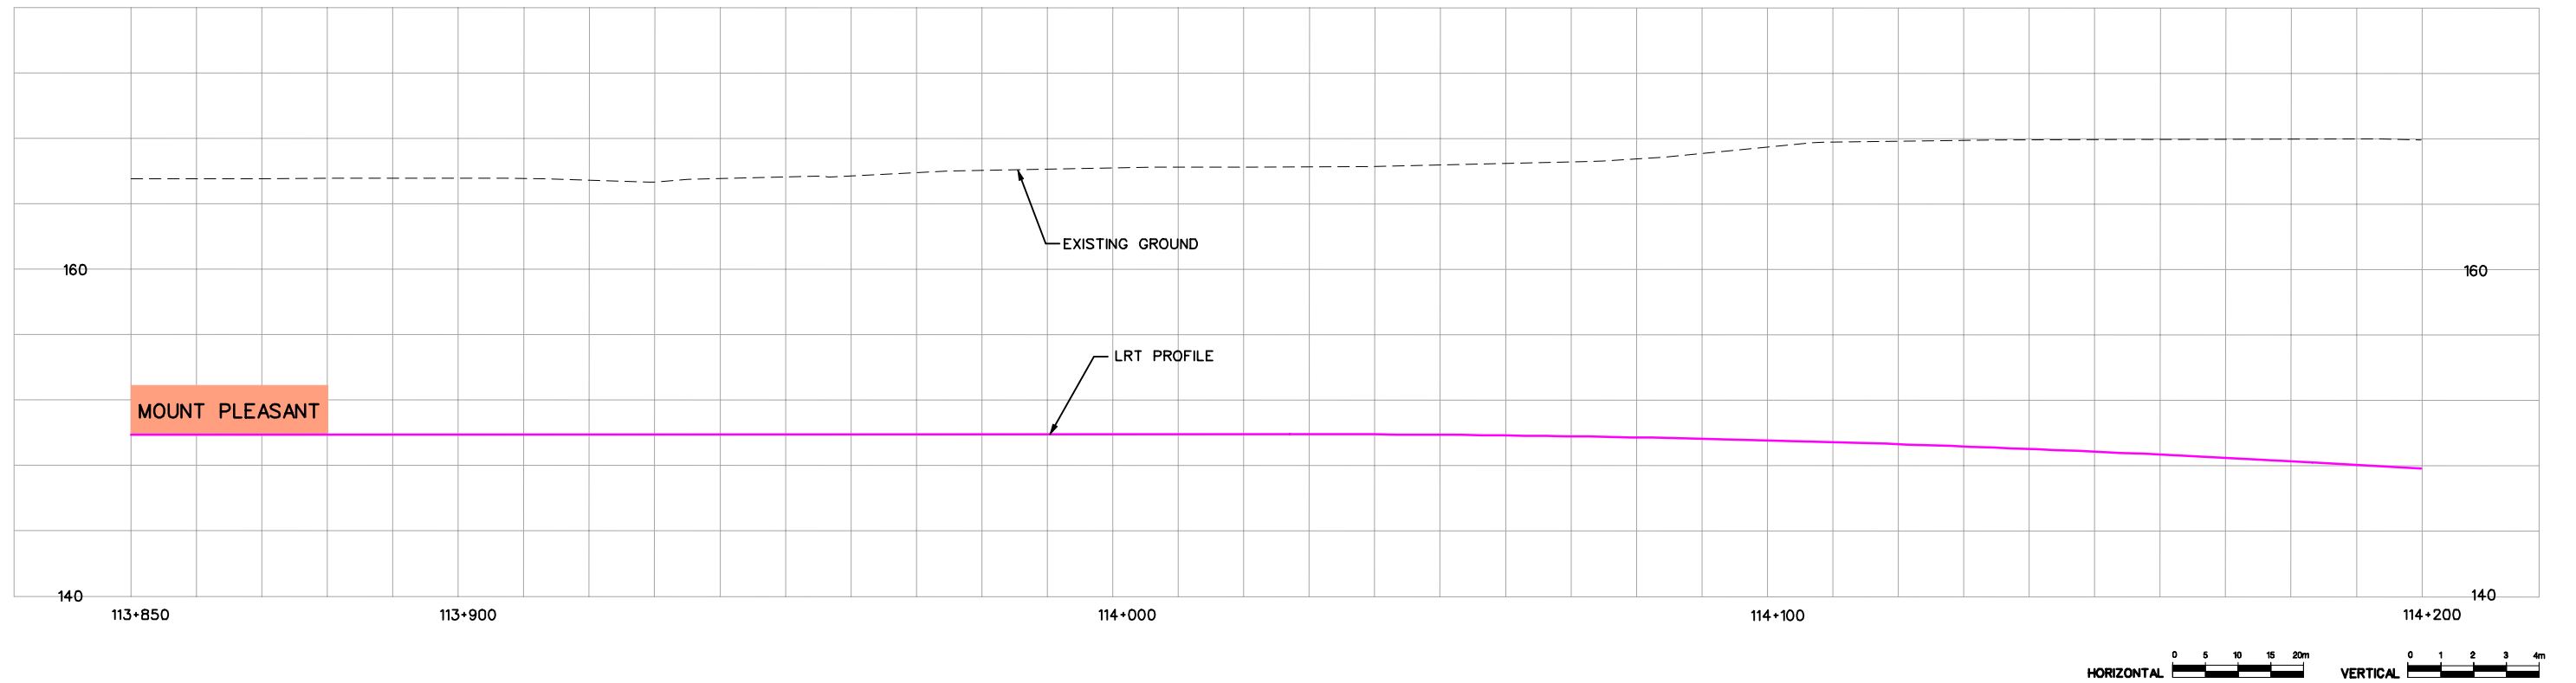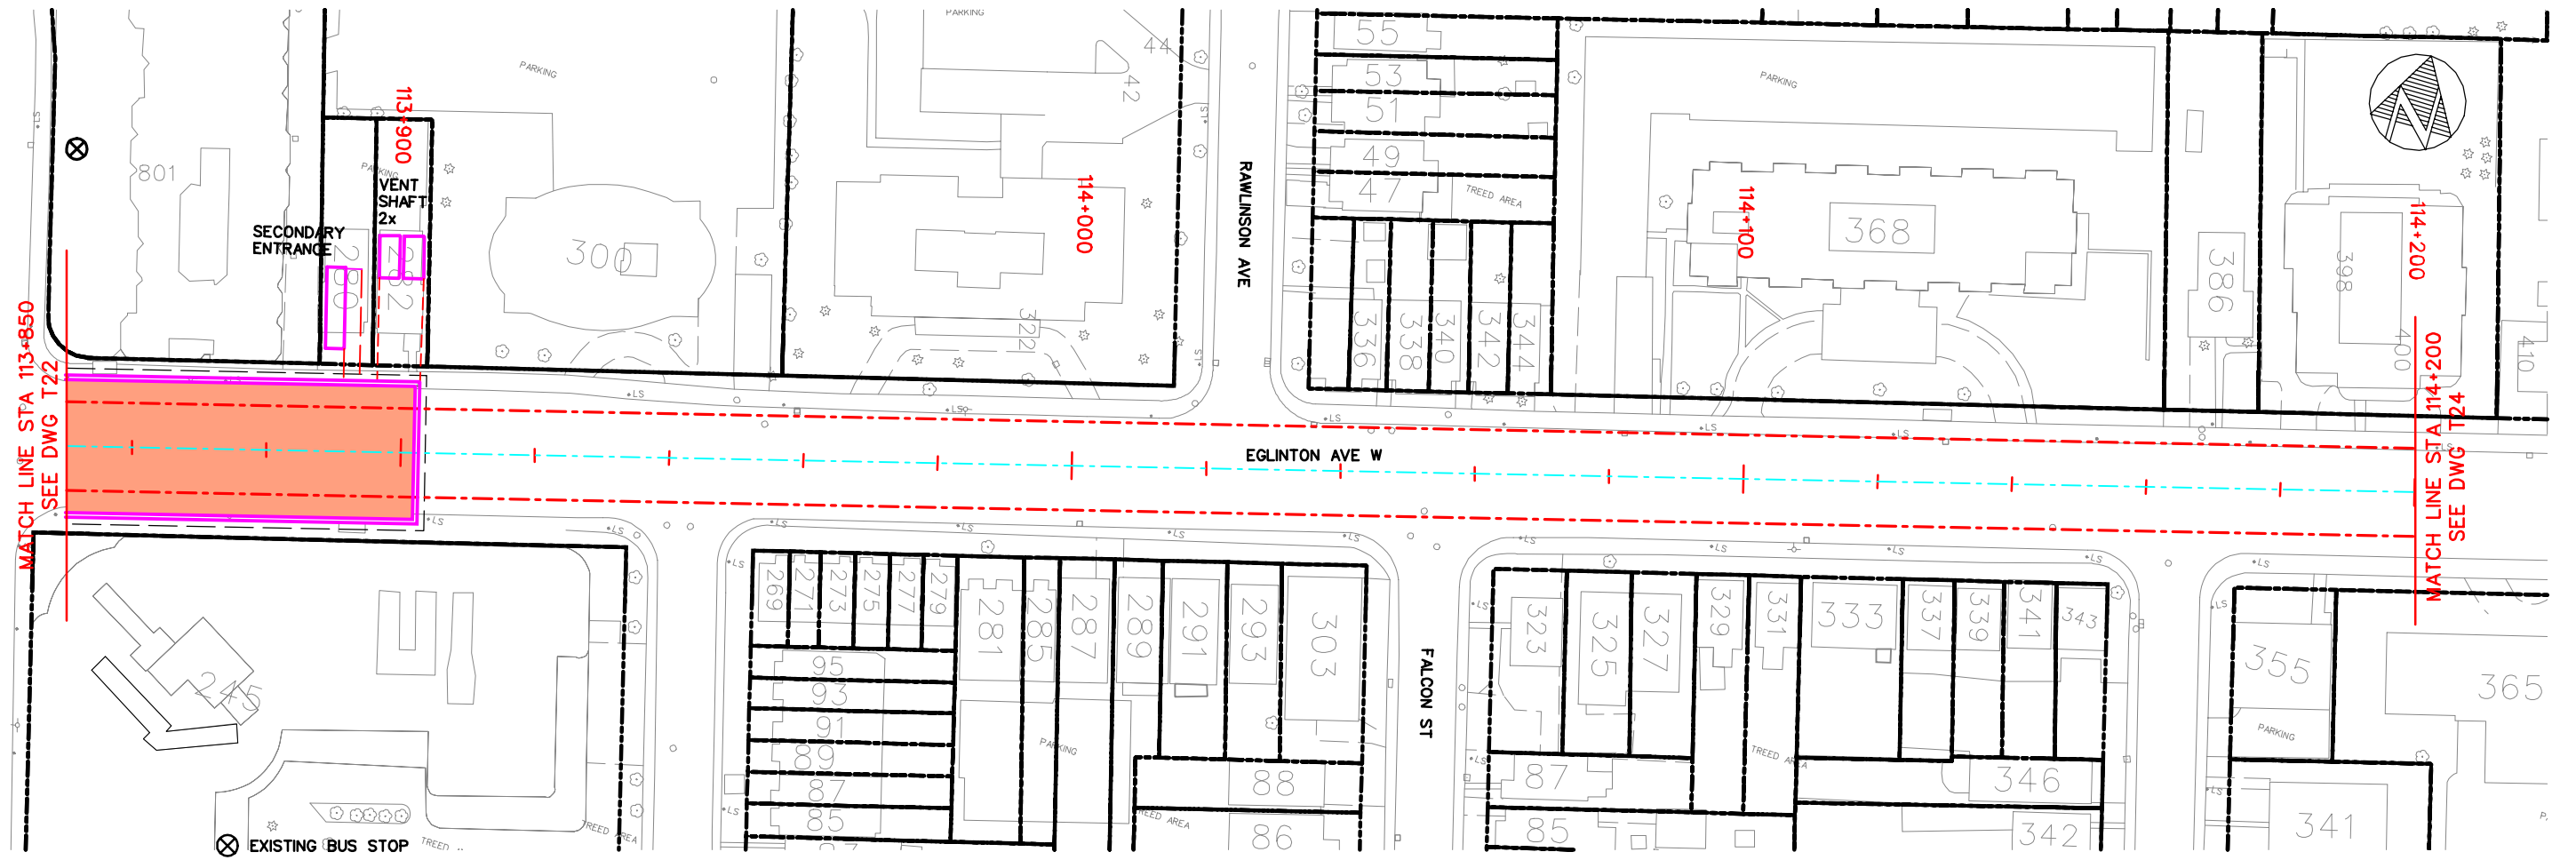



EGLINTON CROSSTOWN LRT – ENVIRONMENTAL PROJECT REPORT

TUNNEL SECTION PLAN AND PROFILE STA 113+850 TO STA 114+200



Dwg. No.
T23

Sheet No.
60

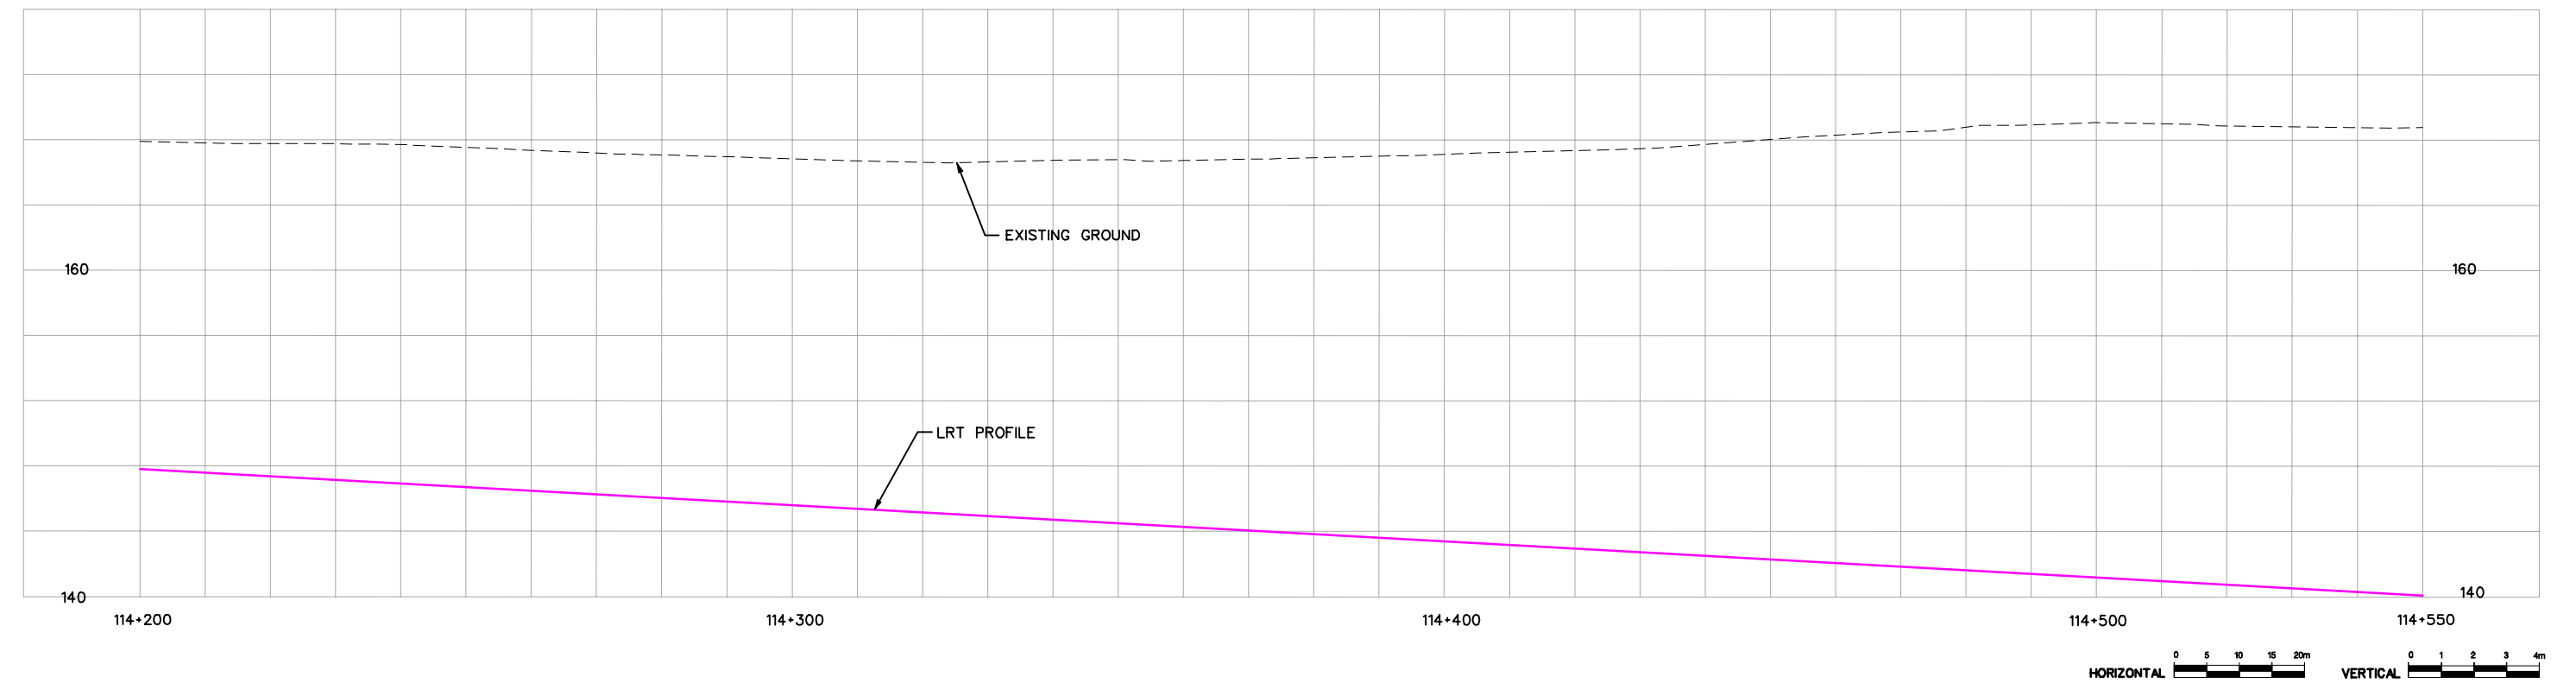
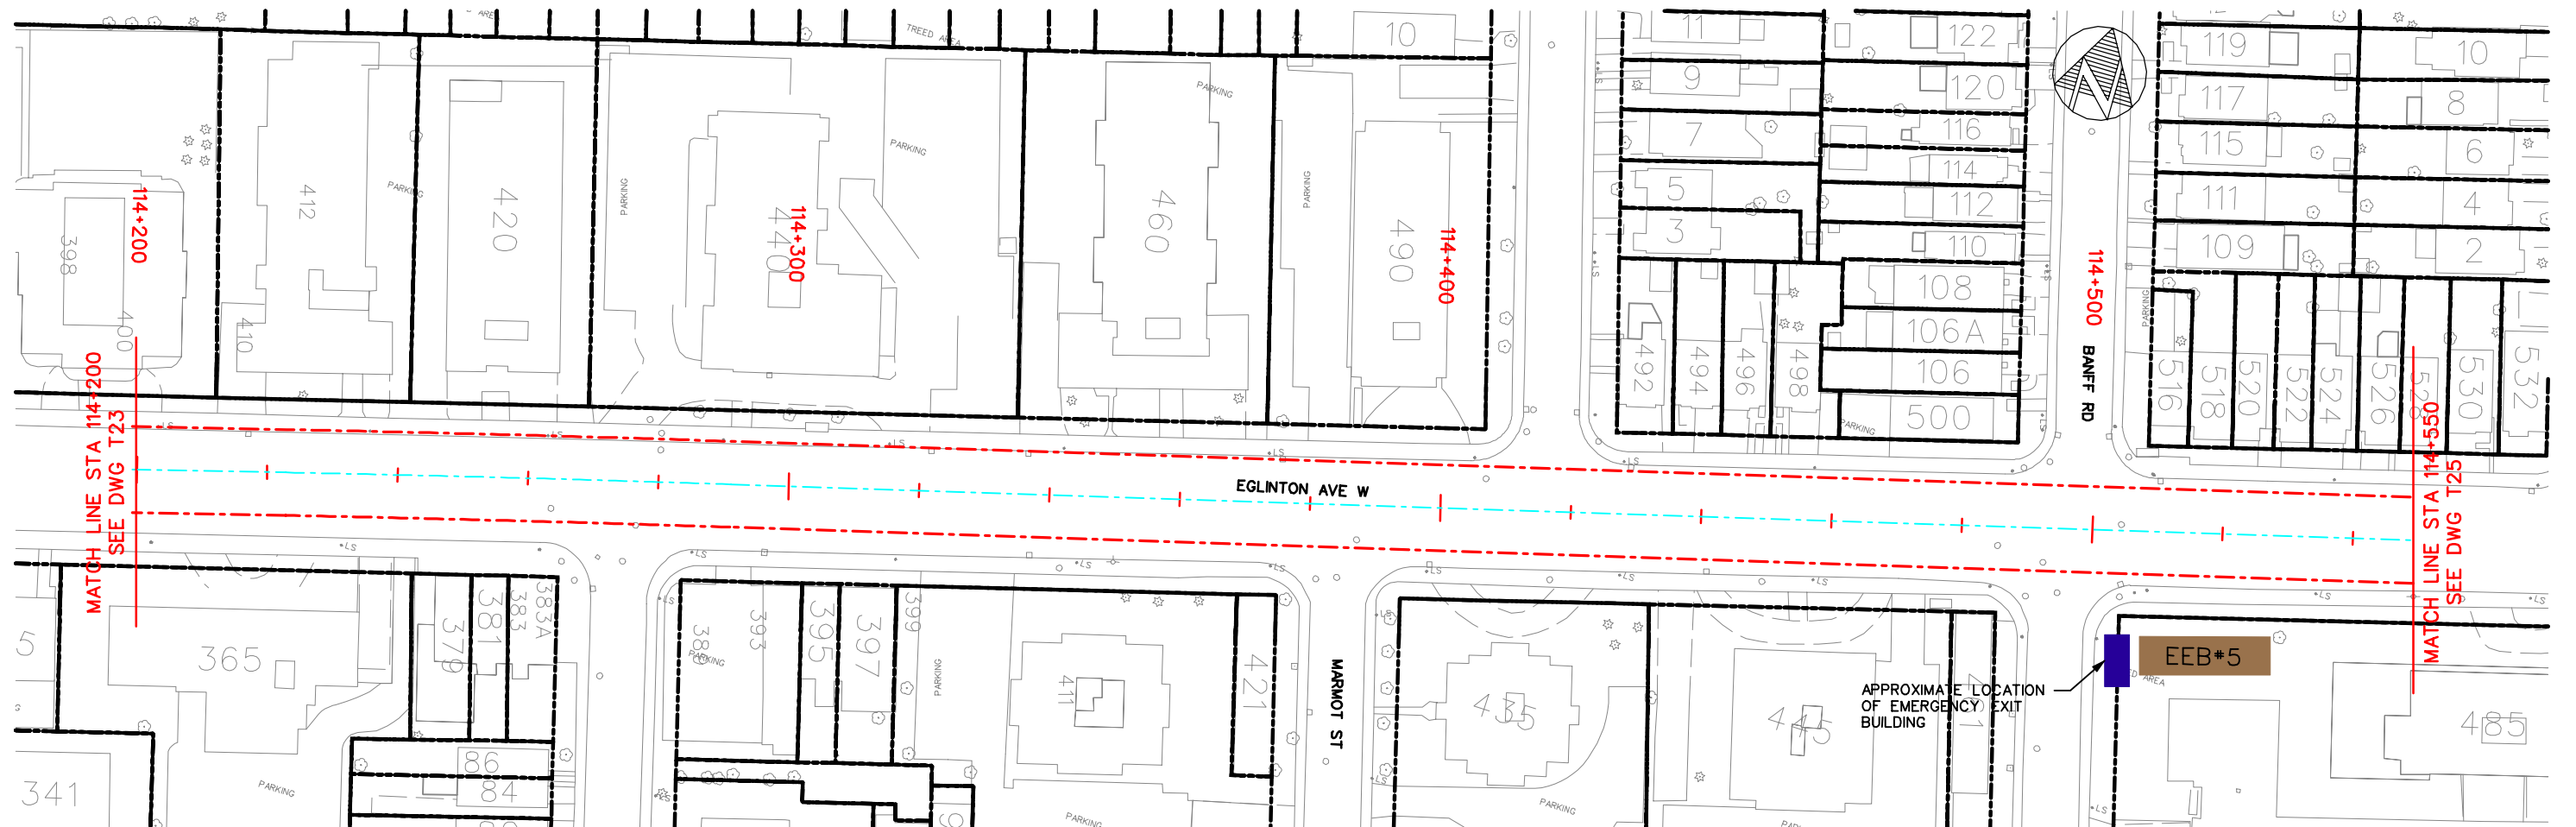


EGLINTON CROSSTOWN LRT – ENVIRONMENTAL PROJECT REPORT

TUNNEL SECTION PLAN AND PROFILE STA 114+200 TO STA 114+550



Dwg. No.
T24
Sheet No.
61

 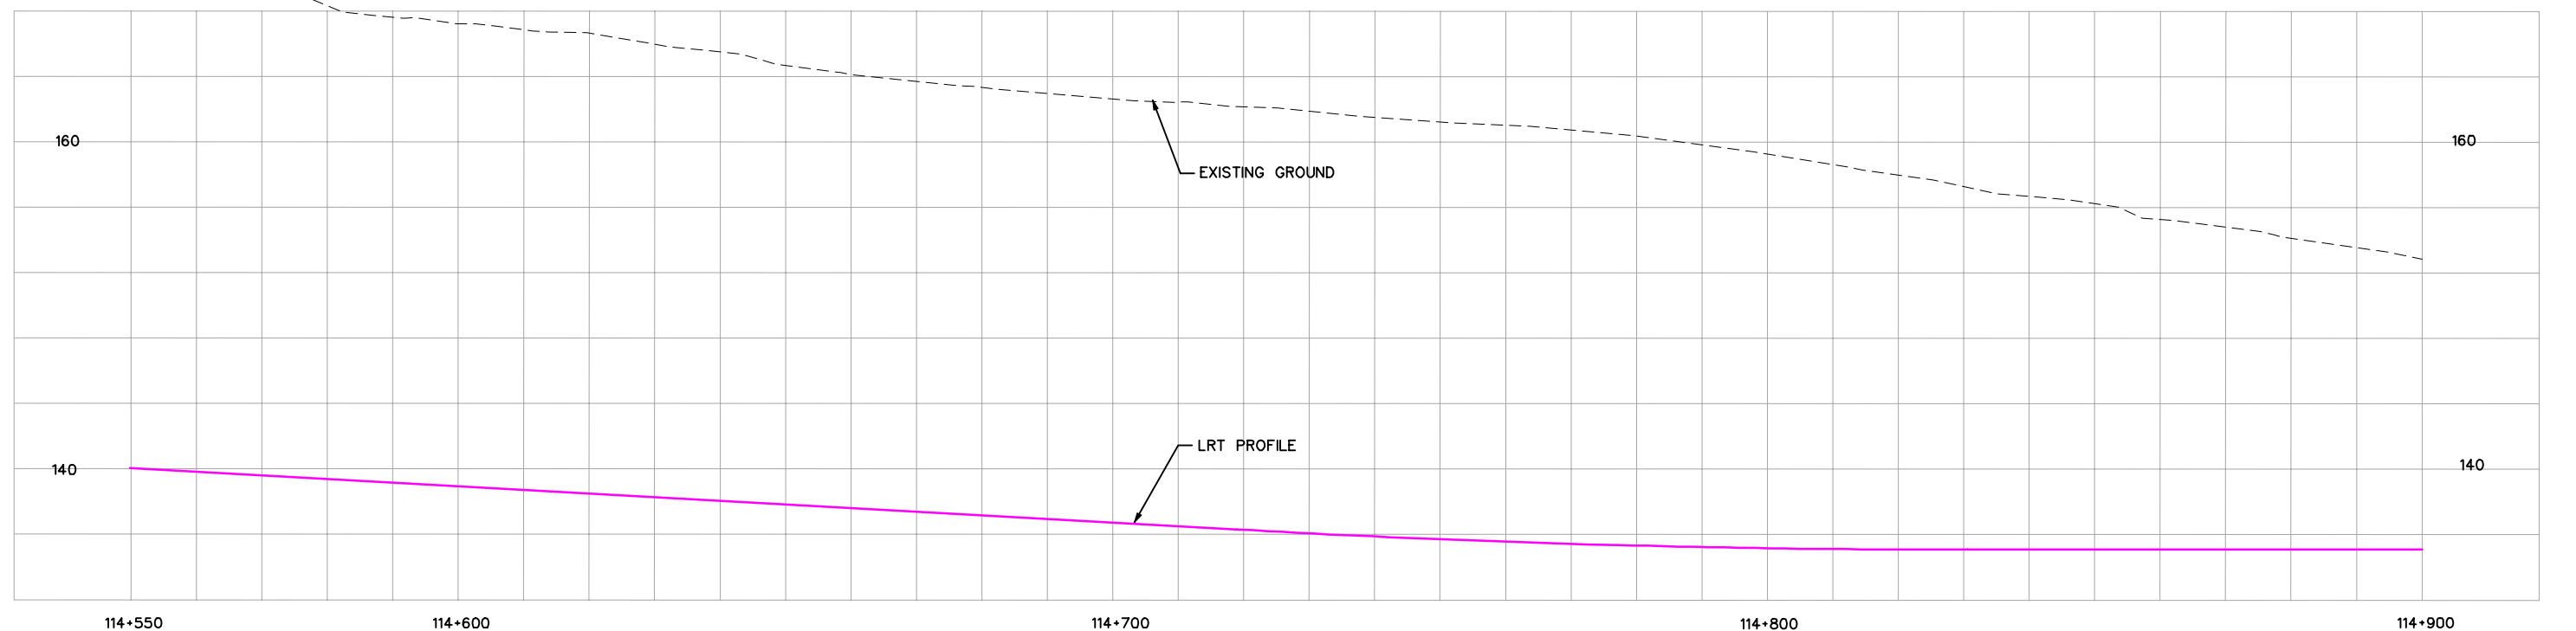


EGLINTON CROSSTOWN LRT – ENVIRONMENTAL PROJECT REPORT

TUNNEL SECTION PLAN AND PROFILE STA 114+550 TO STA 114+900



Dwg. No.
T25
Sheet No.
62


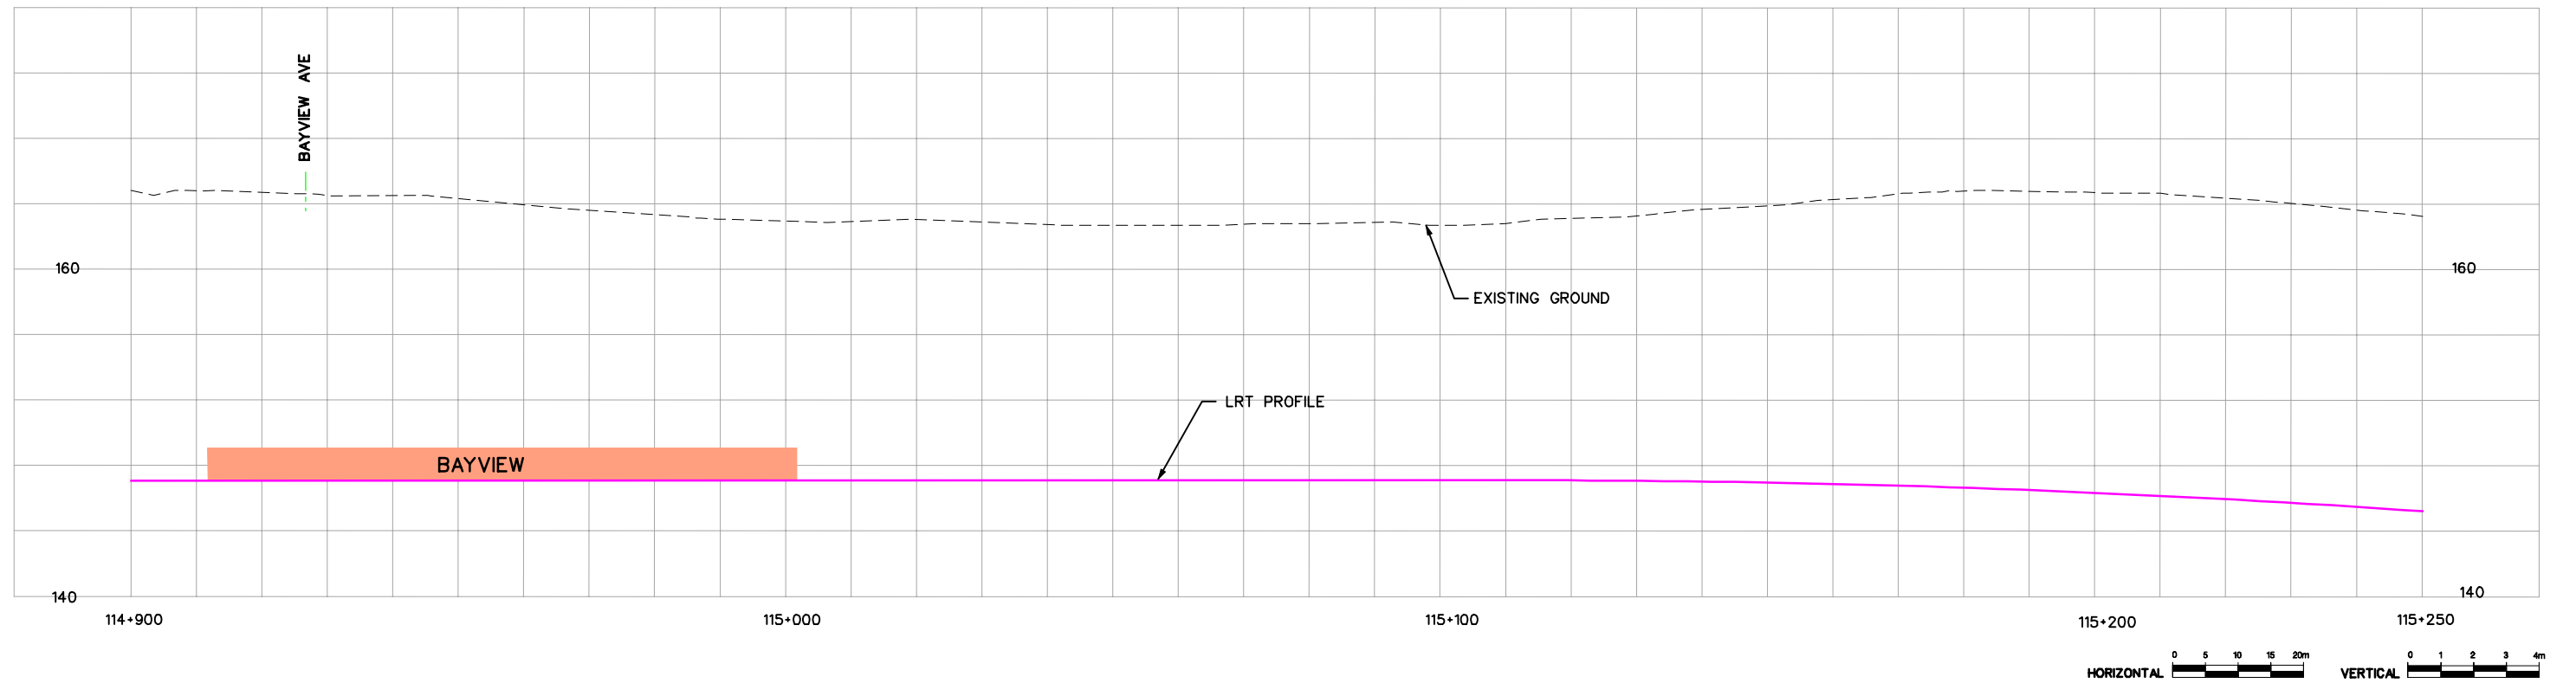


EGLINTON CROSSTOWN LRT – ENVIRONMENTAL PROJECT REPORT

TUNNEL SECTION PLAN AND PROFILE STA 114+900 TO STA 115+250



Dwg. No.
T26
Sheet No.
63

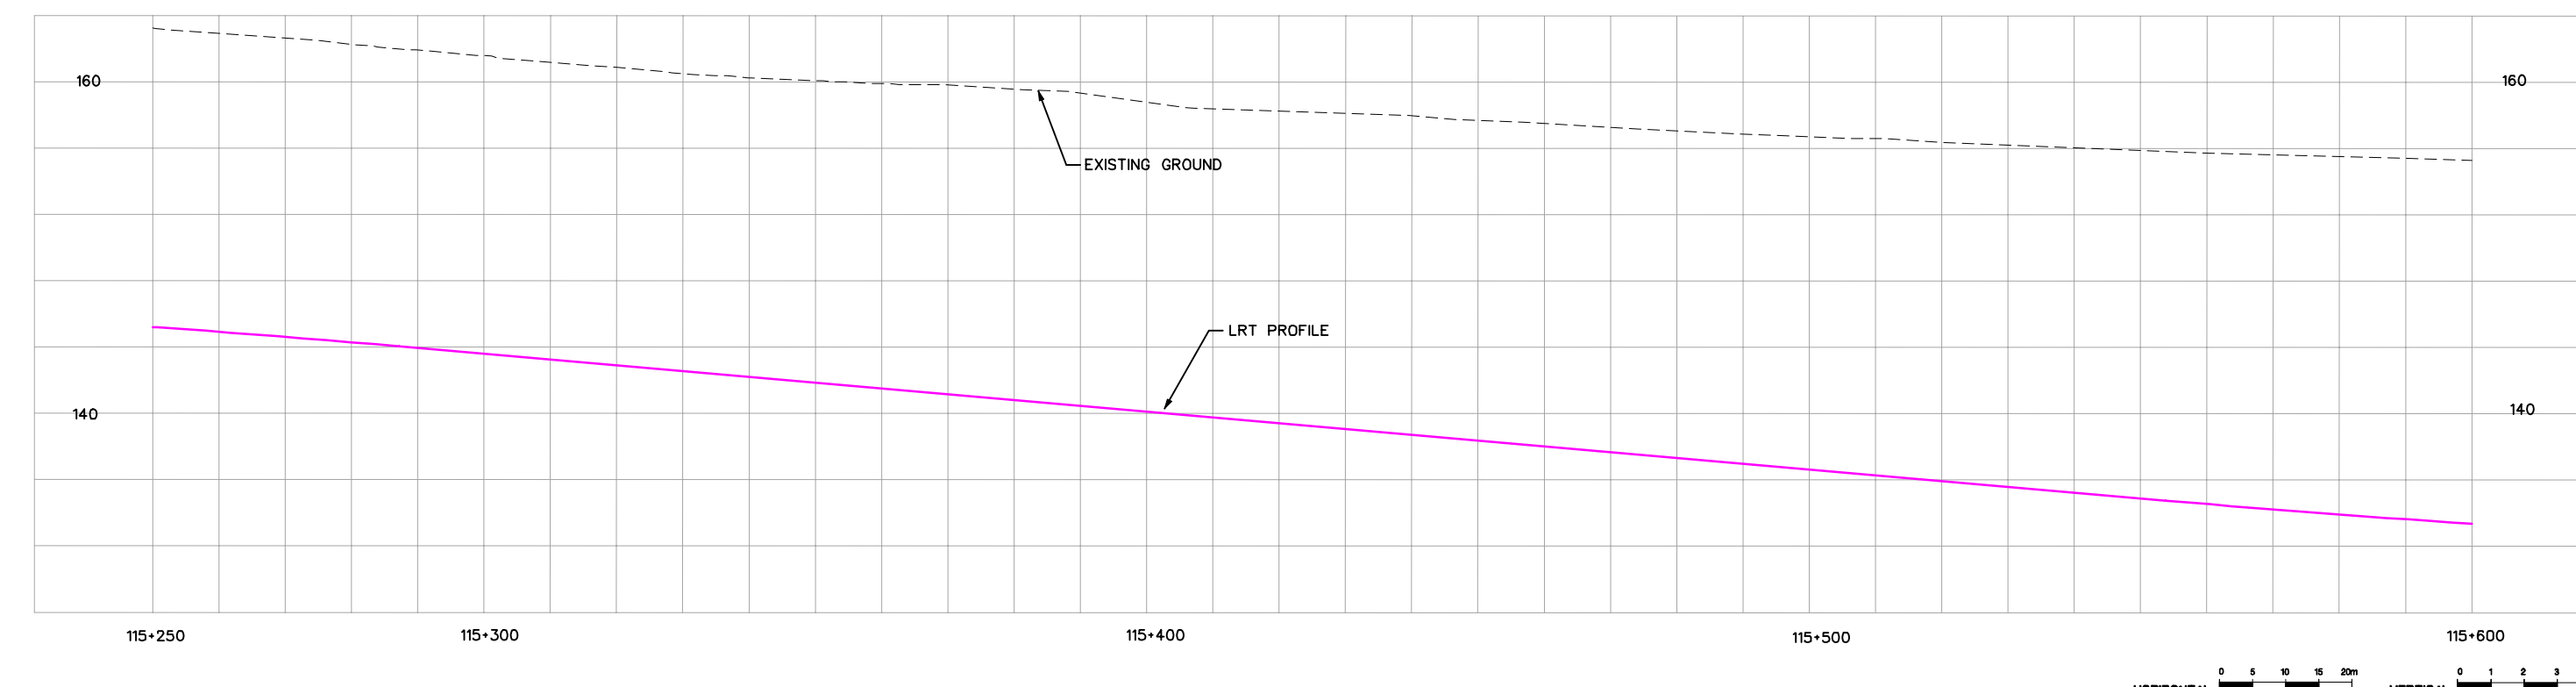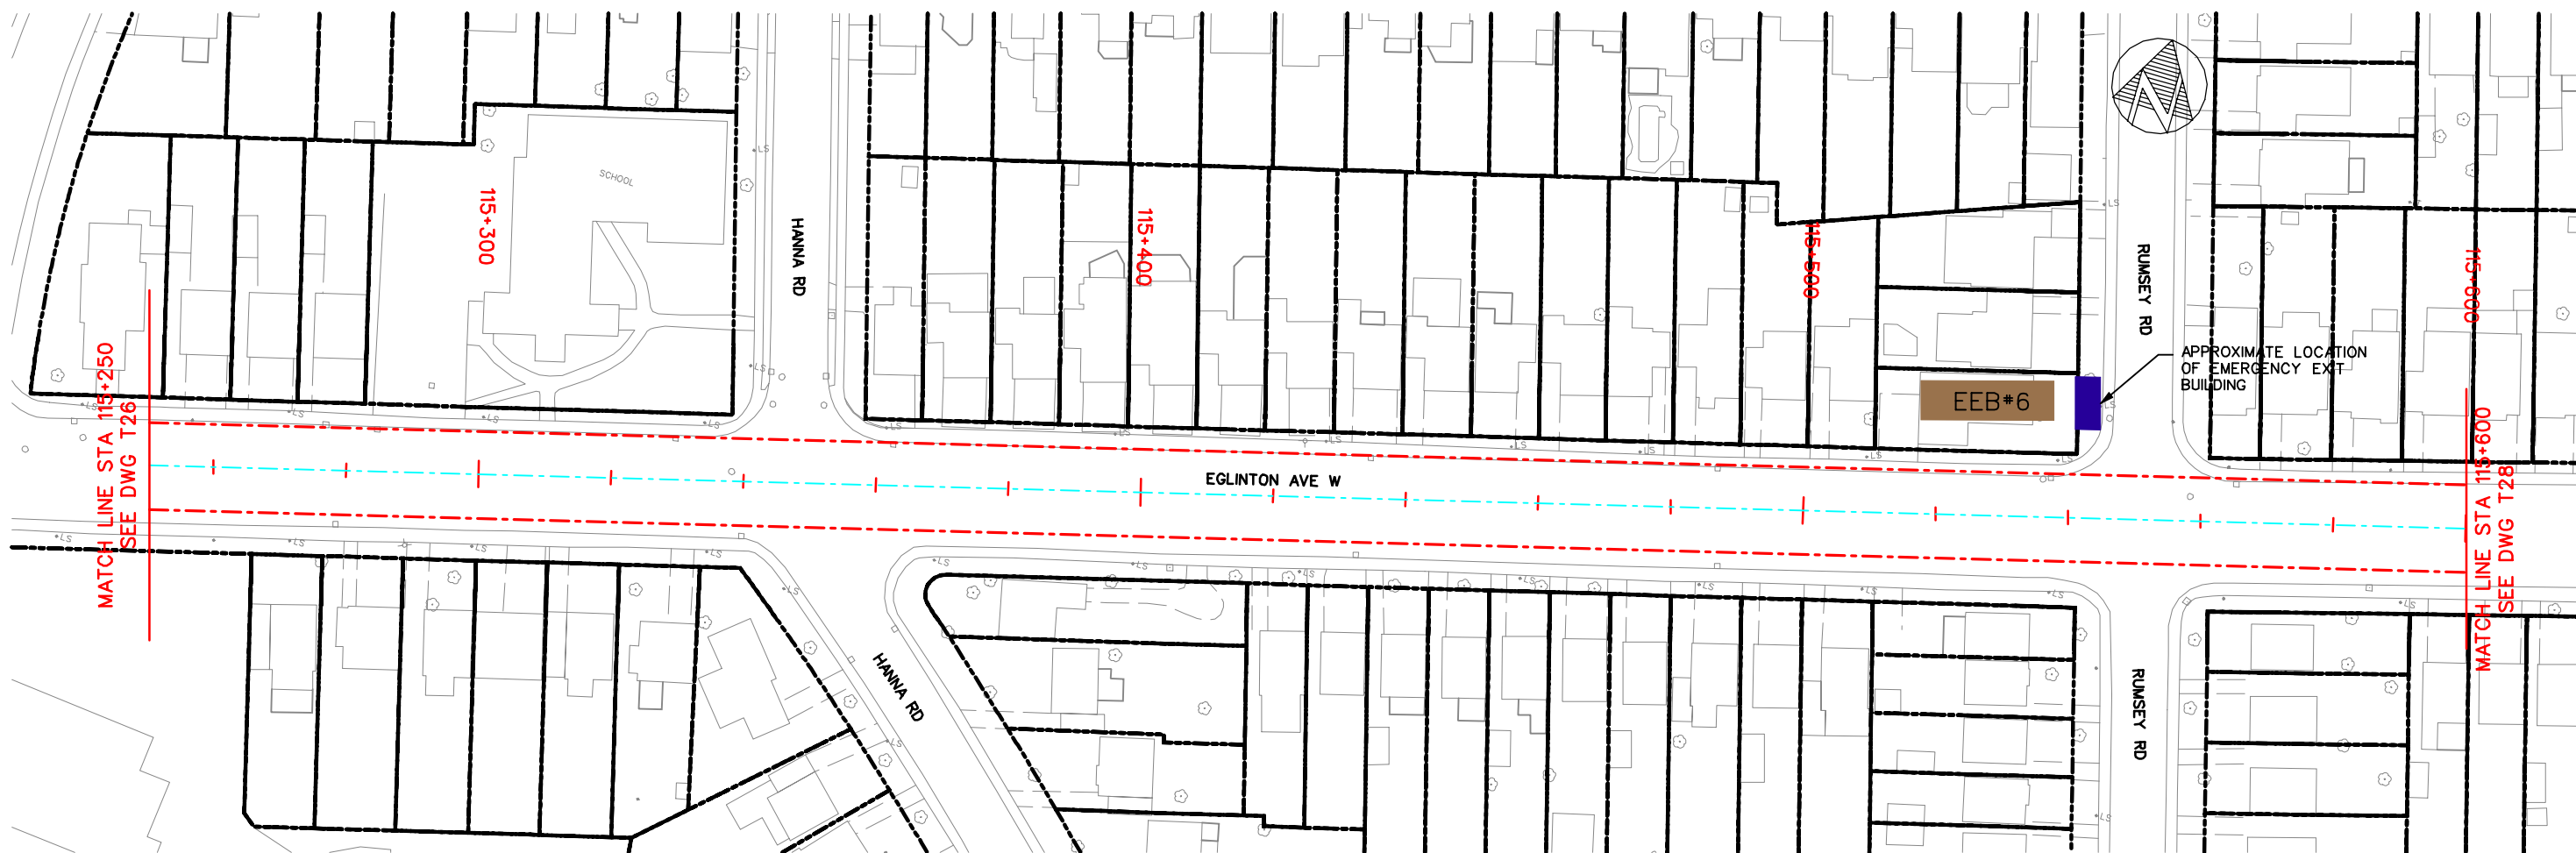

EGLINTON CROSSTOWN LRT – ENVIRONMENTAL PROJECT REPORT

TUNNEL SECTION

PLAN AND PROFILE STA 115+250 TO STA 115+600





TORONTO TRANSIT COMMISSION
TRANSIT CITY DEPARTMENT

Dwg. No.

T27

Sheet No.

64

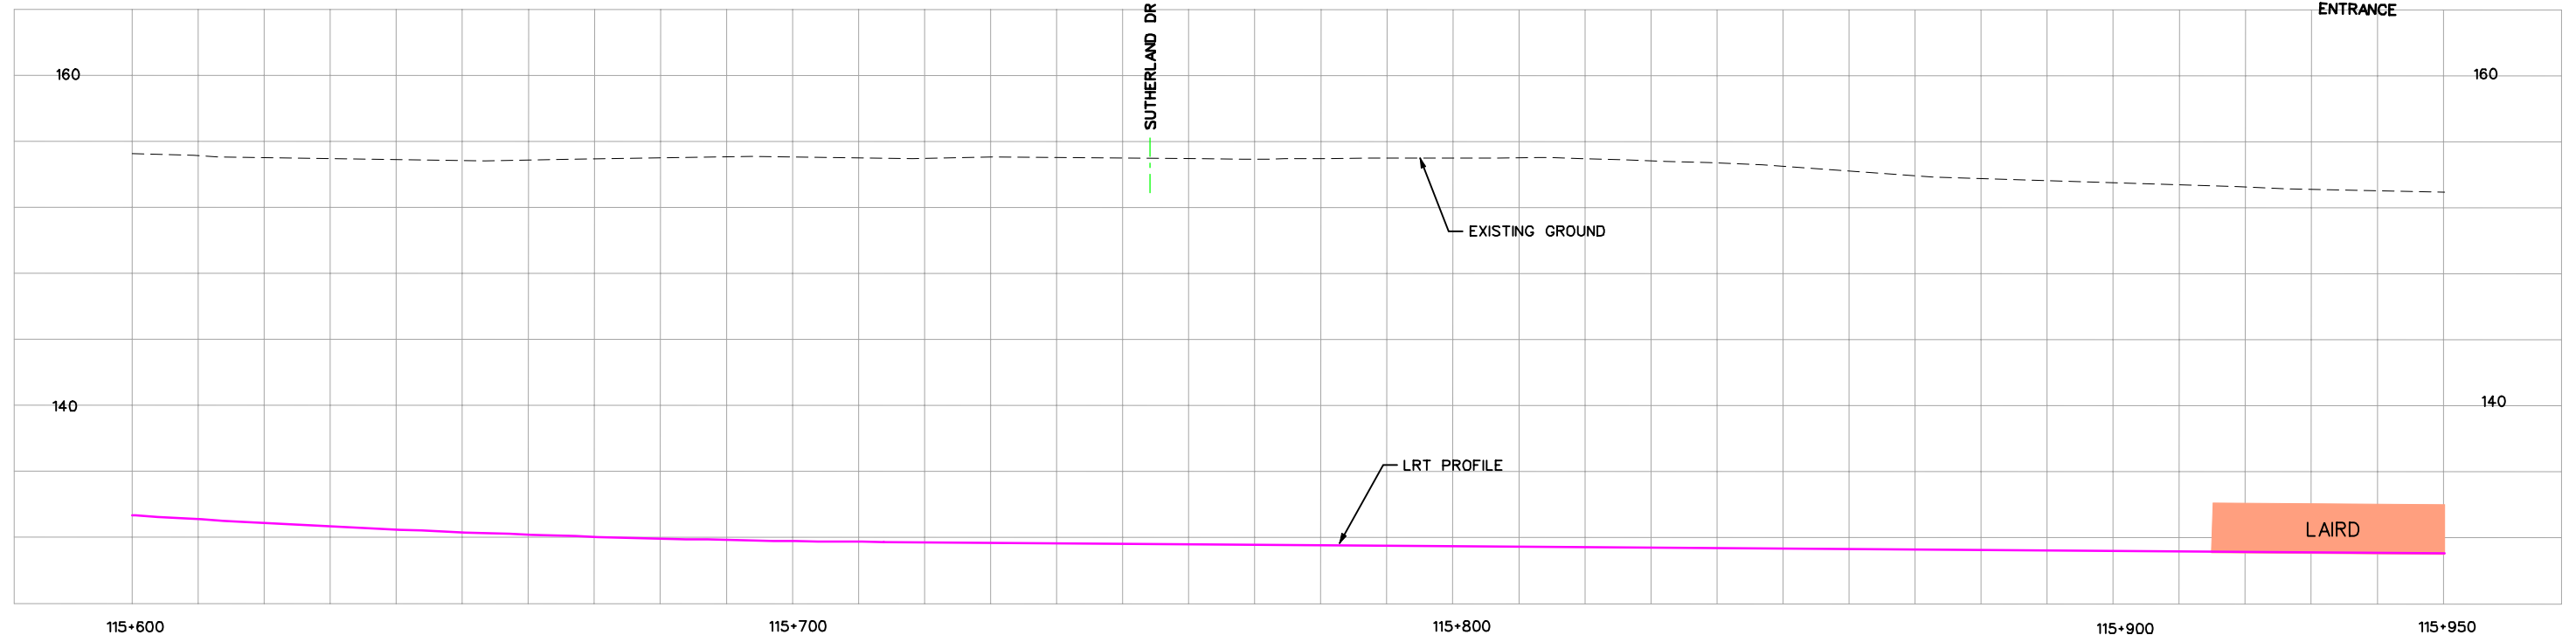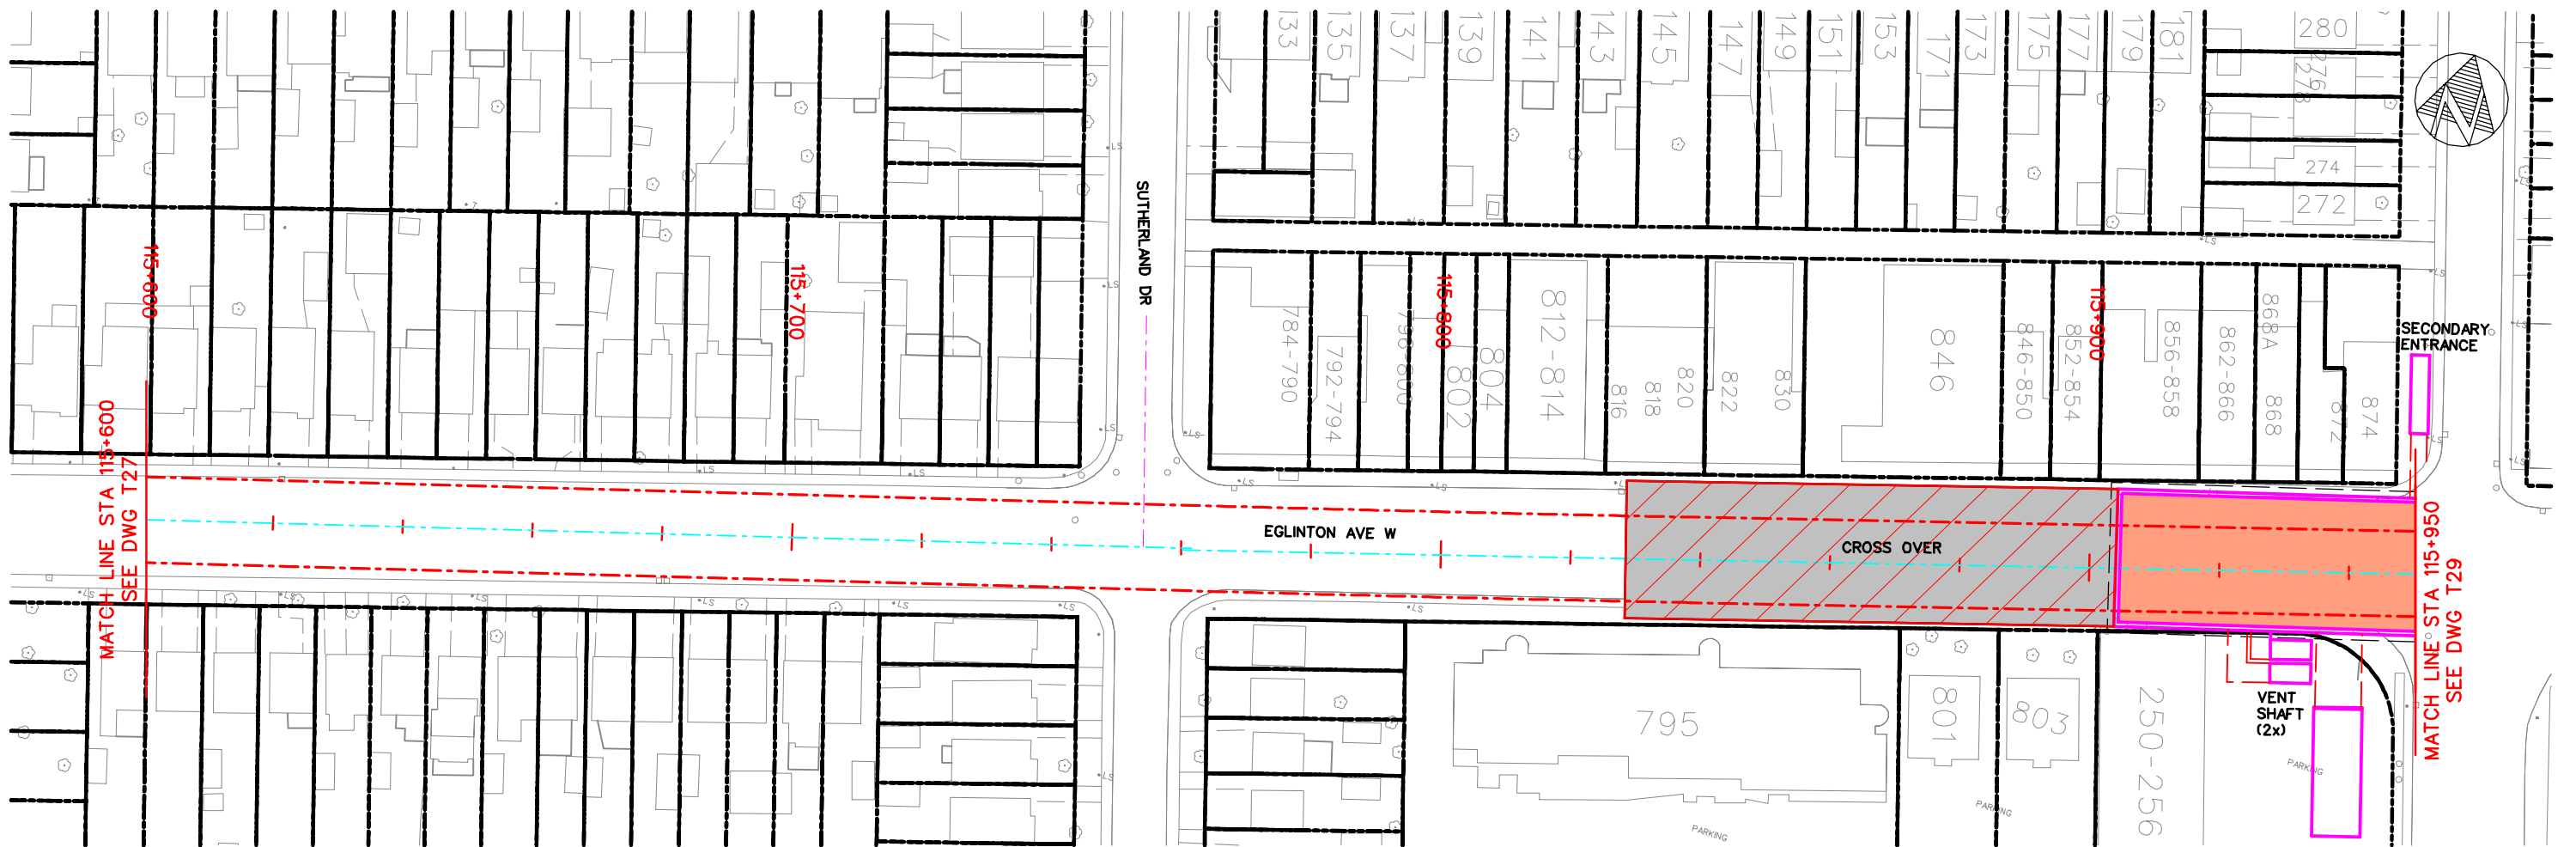

EGLINTON CROSSTOWN LRT – ENVIRONMENTAL PROJECT REPORT

TUNNEL SECTION PLAN AND PROFILE STA 115+600 TO STA 115+950



Dwg. No.
T28
Sheet No.
65