
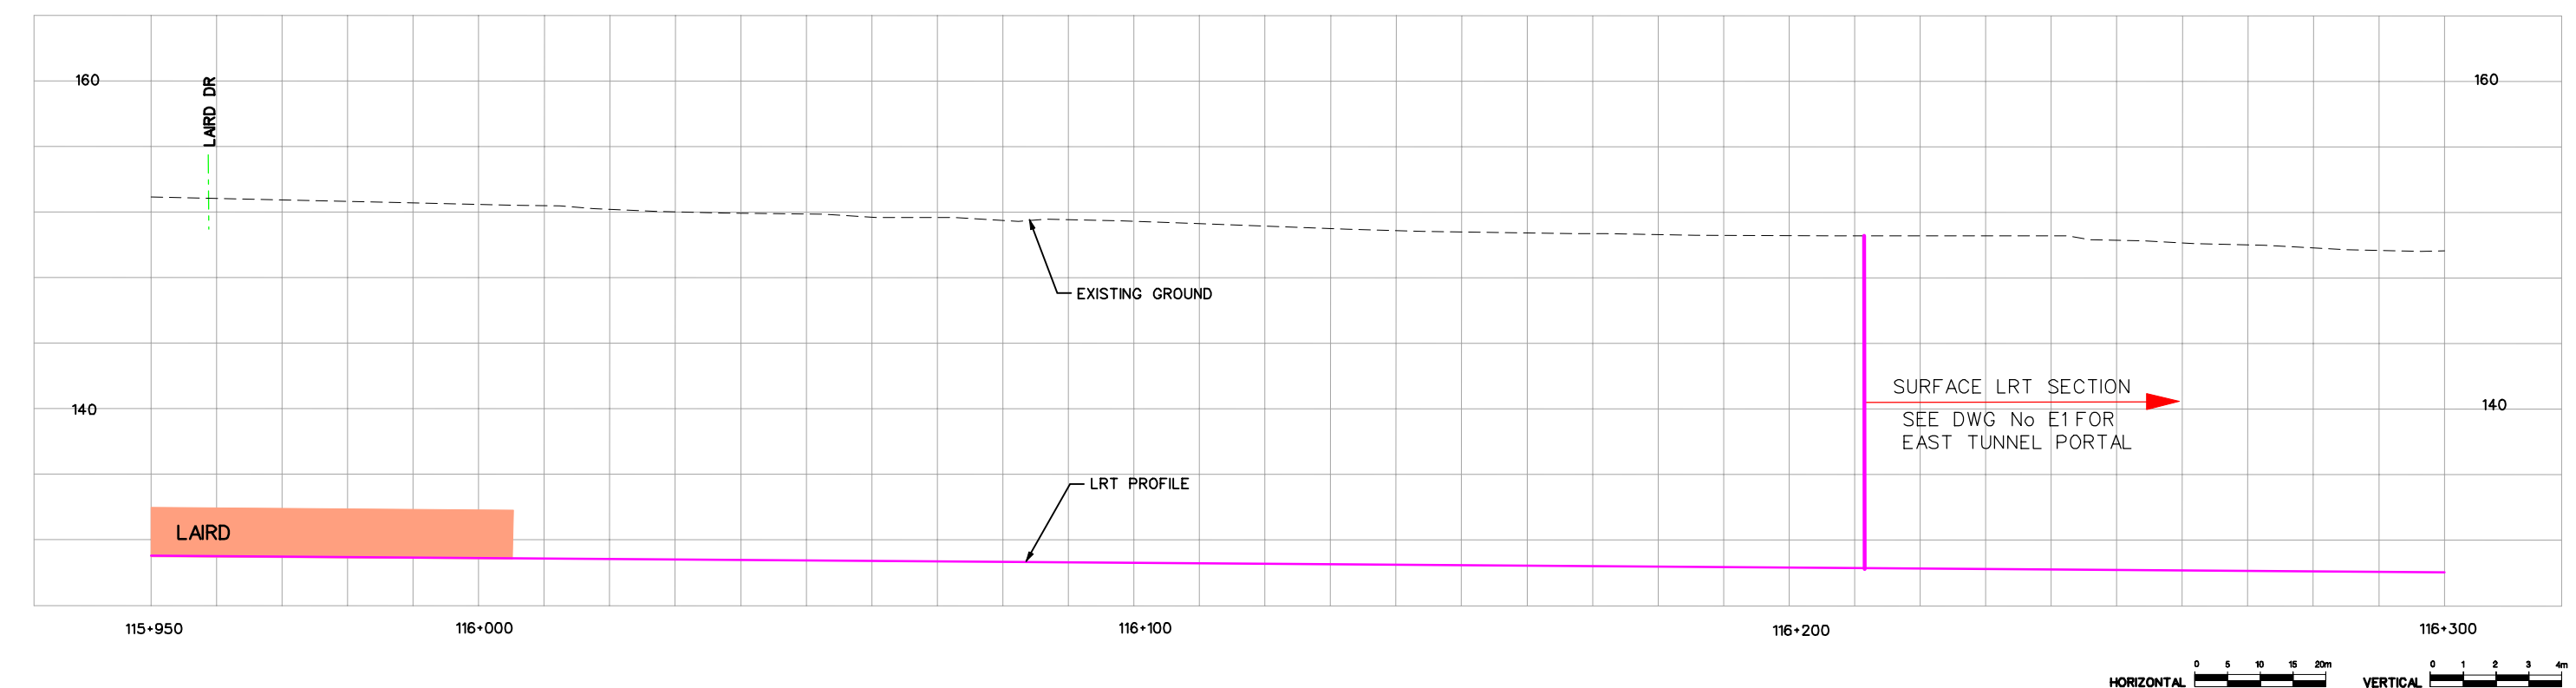




EGLINTON CROSSTOWN LRT – ENVIRONMENTAL PROJECT REPORT

TUNNEL SECTION

PLAN AND PROFILE STA 115+950 TO STA 116+300

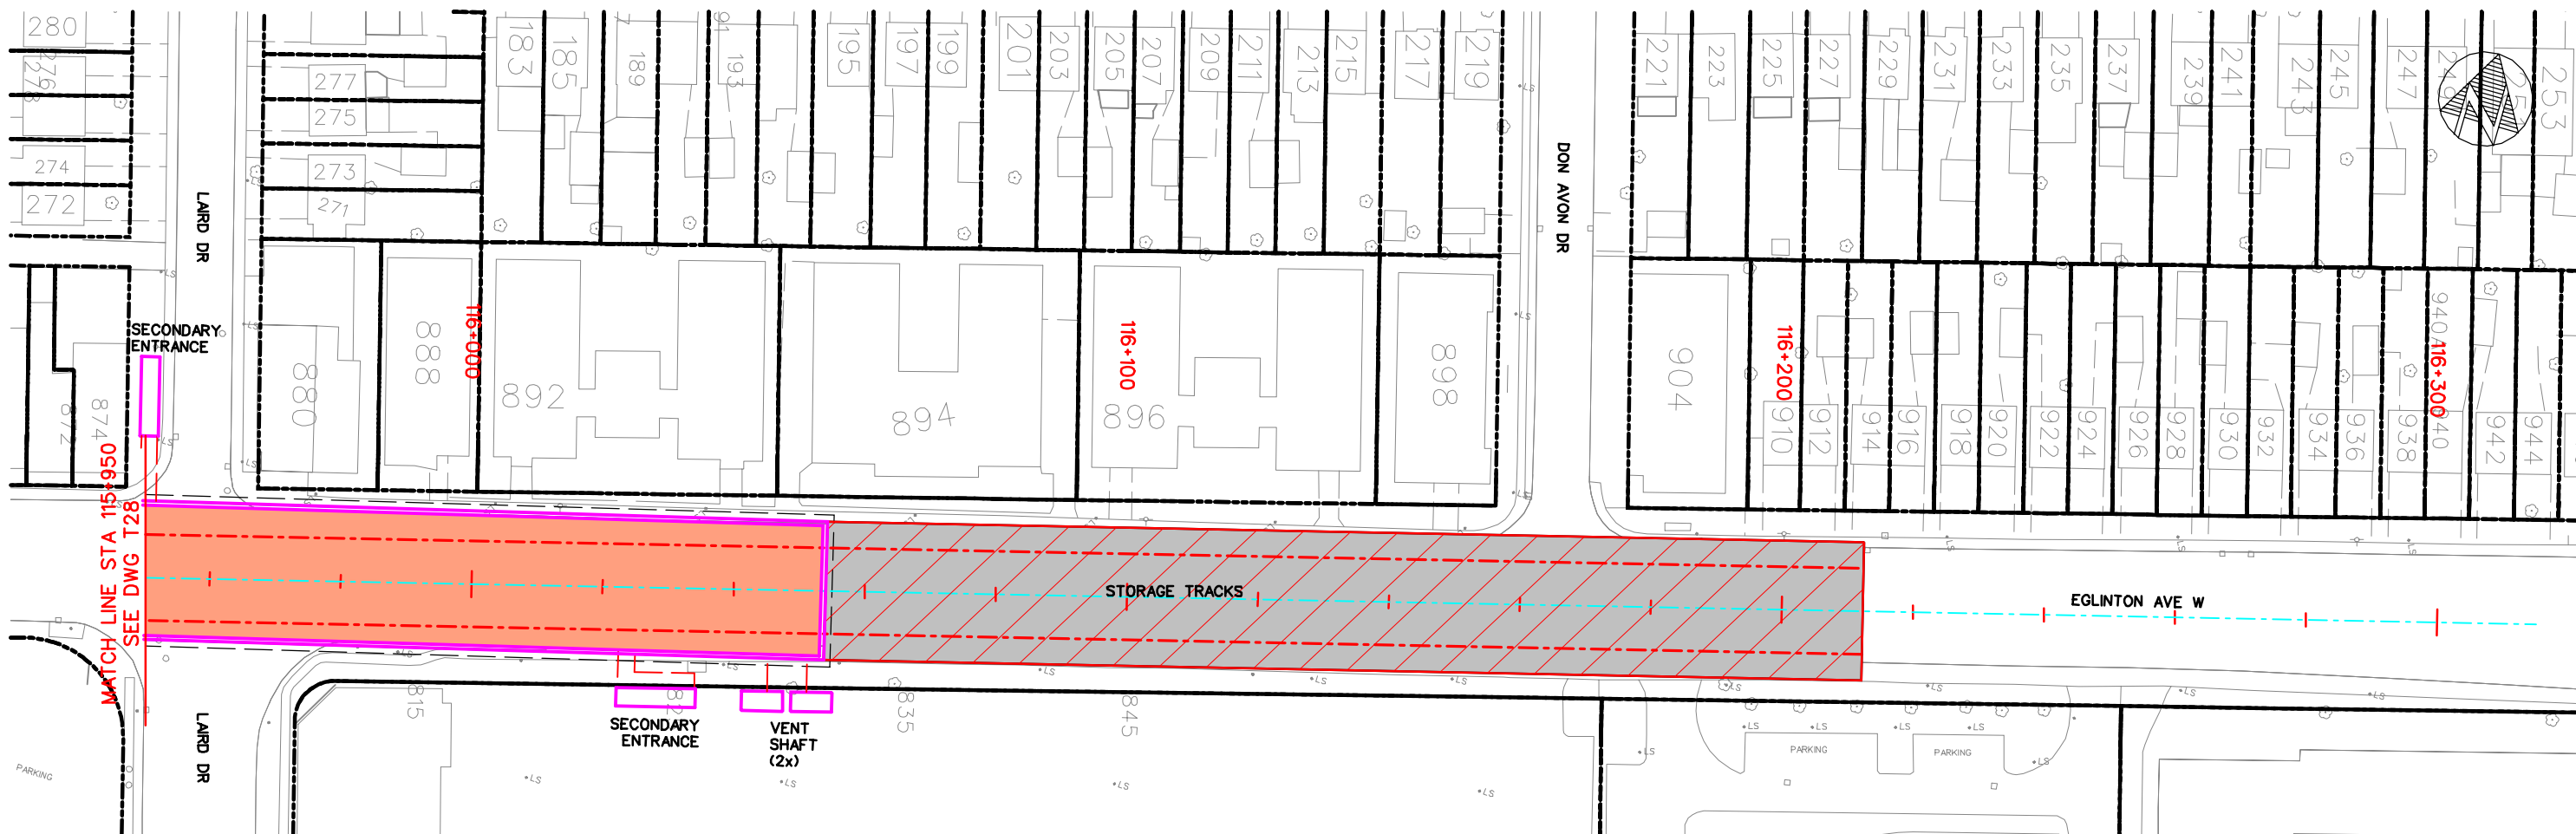

Dwg. No.
T29
Sheet No.
66

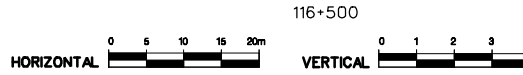
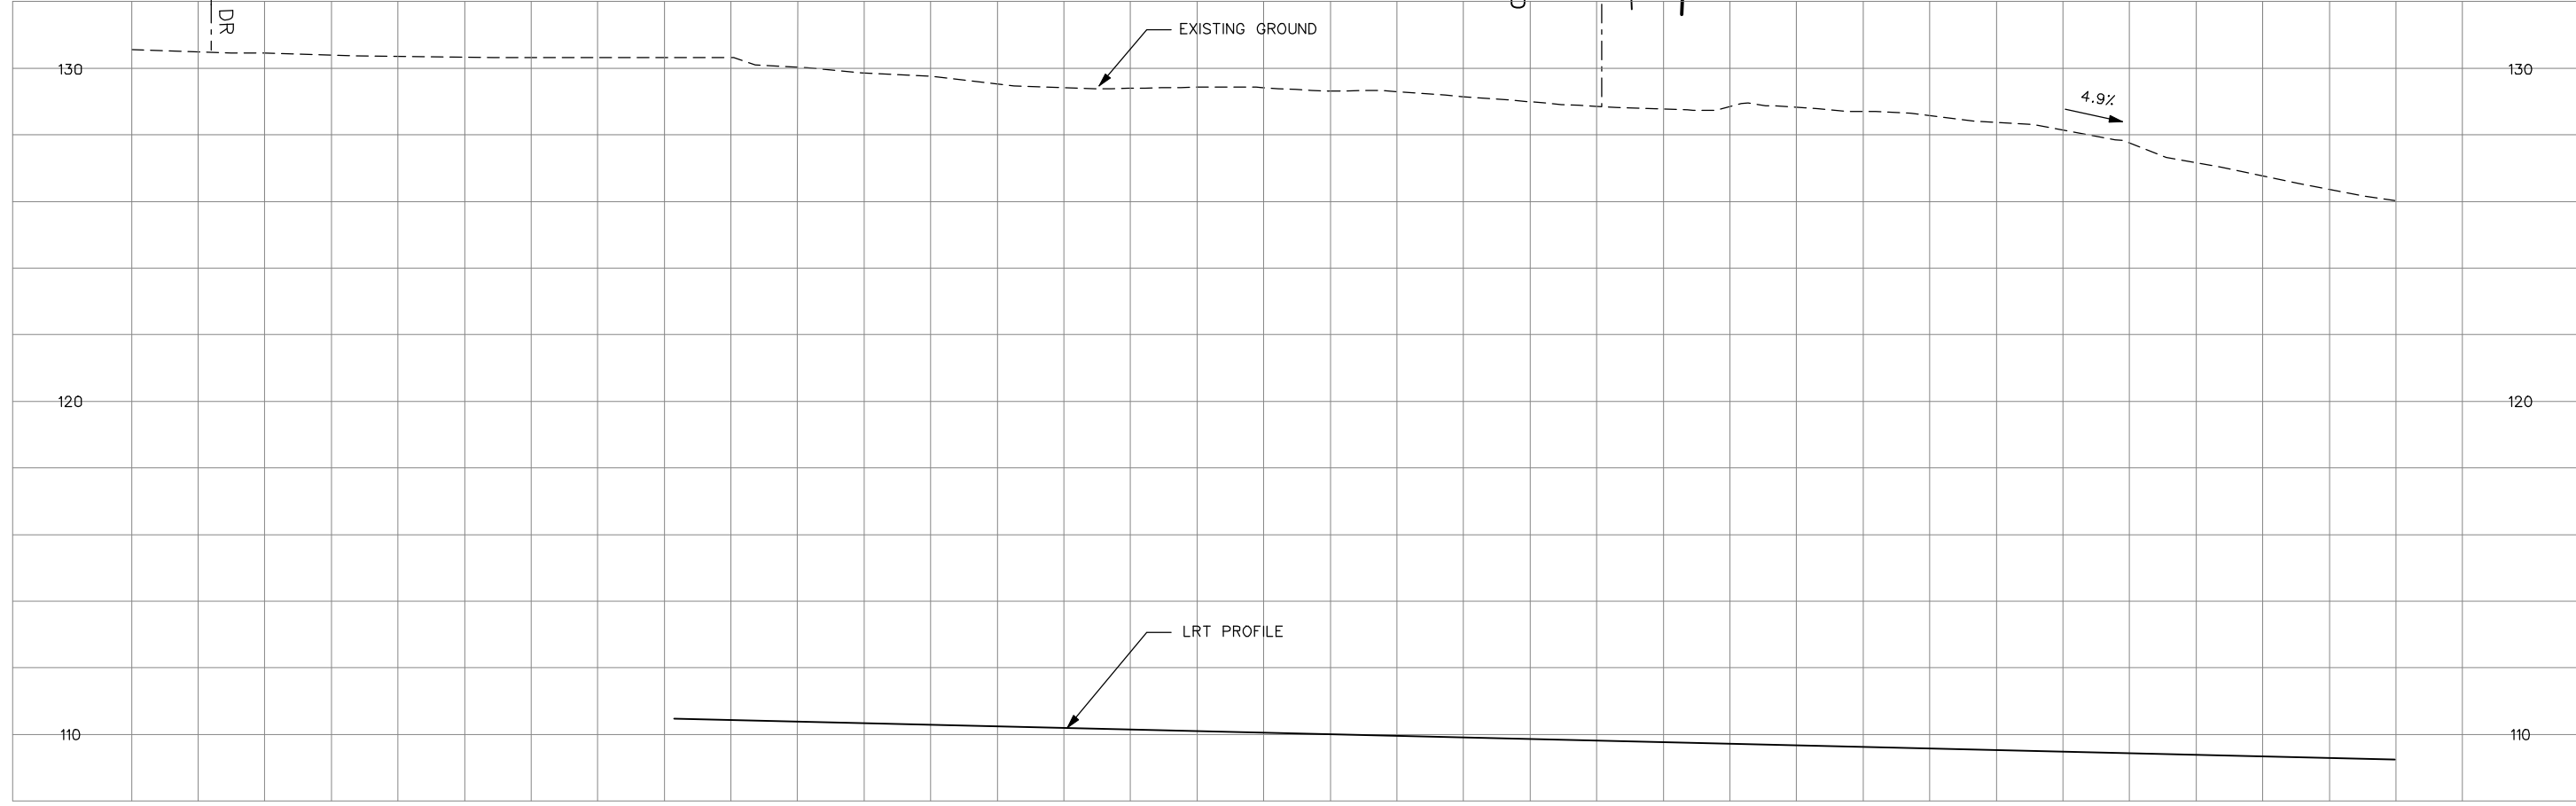


EGLINTON CROSSTOWN LRT – ENVIRONMENTAL PROJECT REPORT

EAST SURFACE SECTION
 PLAN AND PROFILE STA 116+160 TO STA 116+500



Dwg. No.
 E1
 Sheet No.
 67

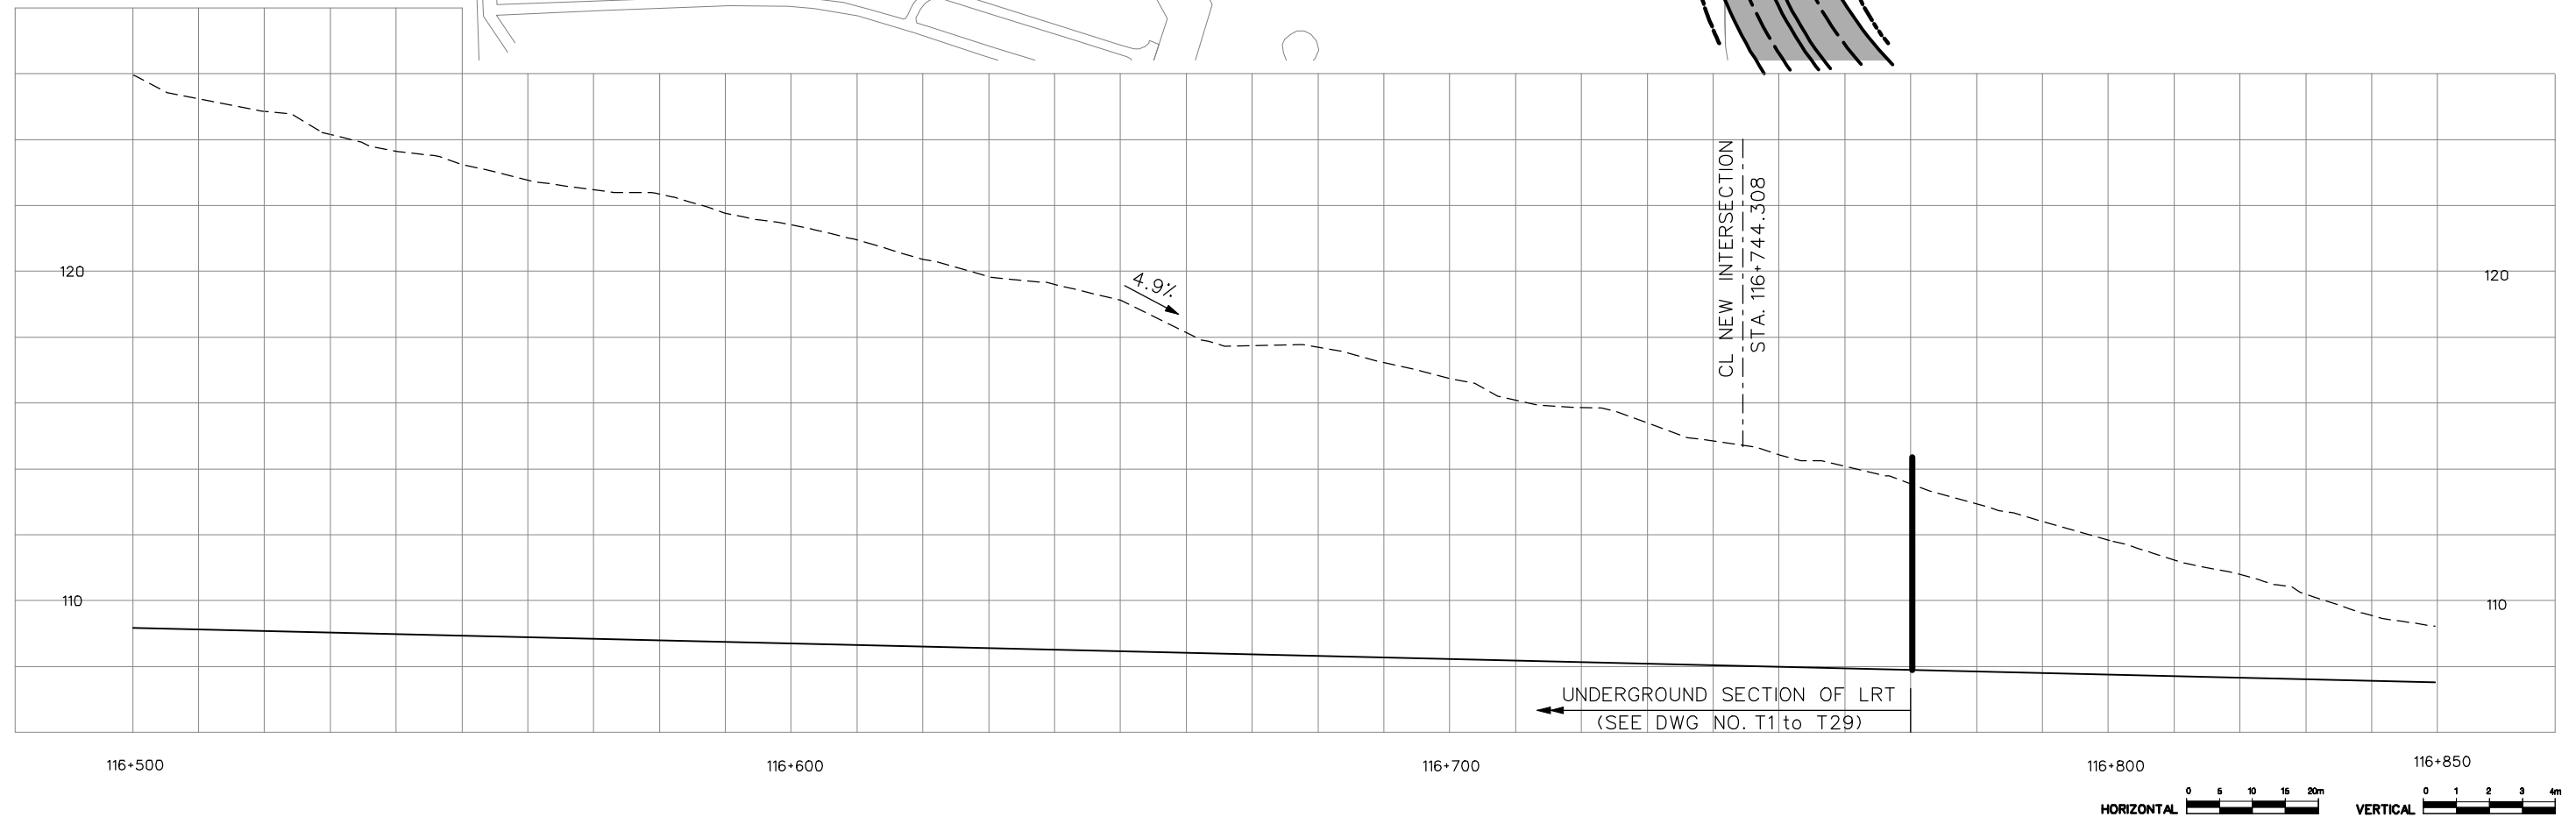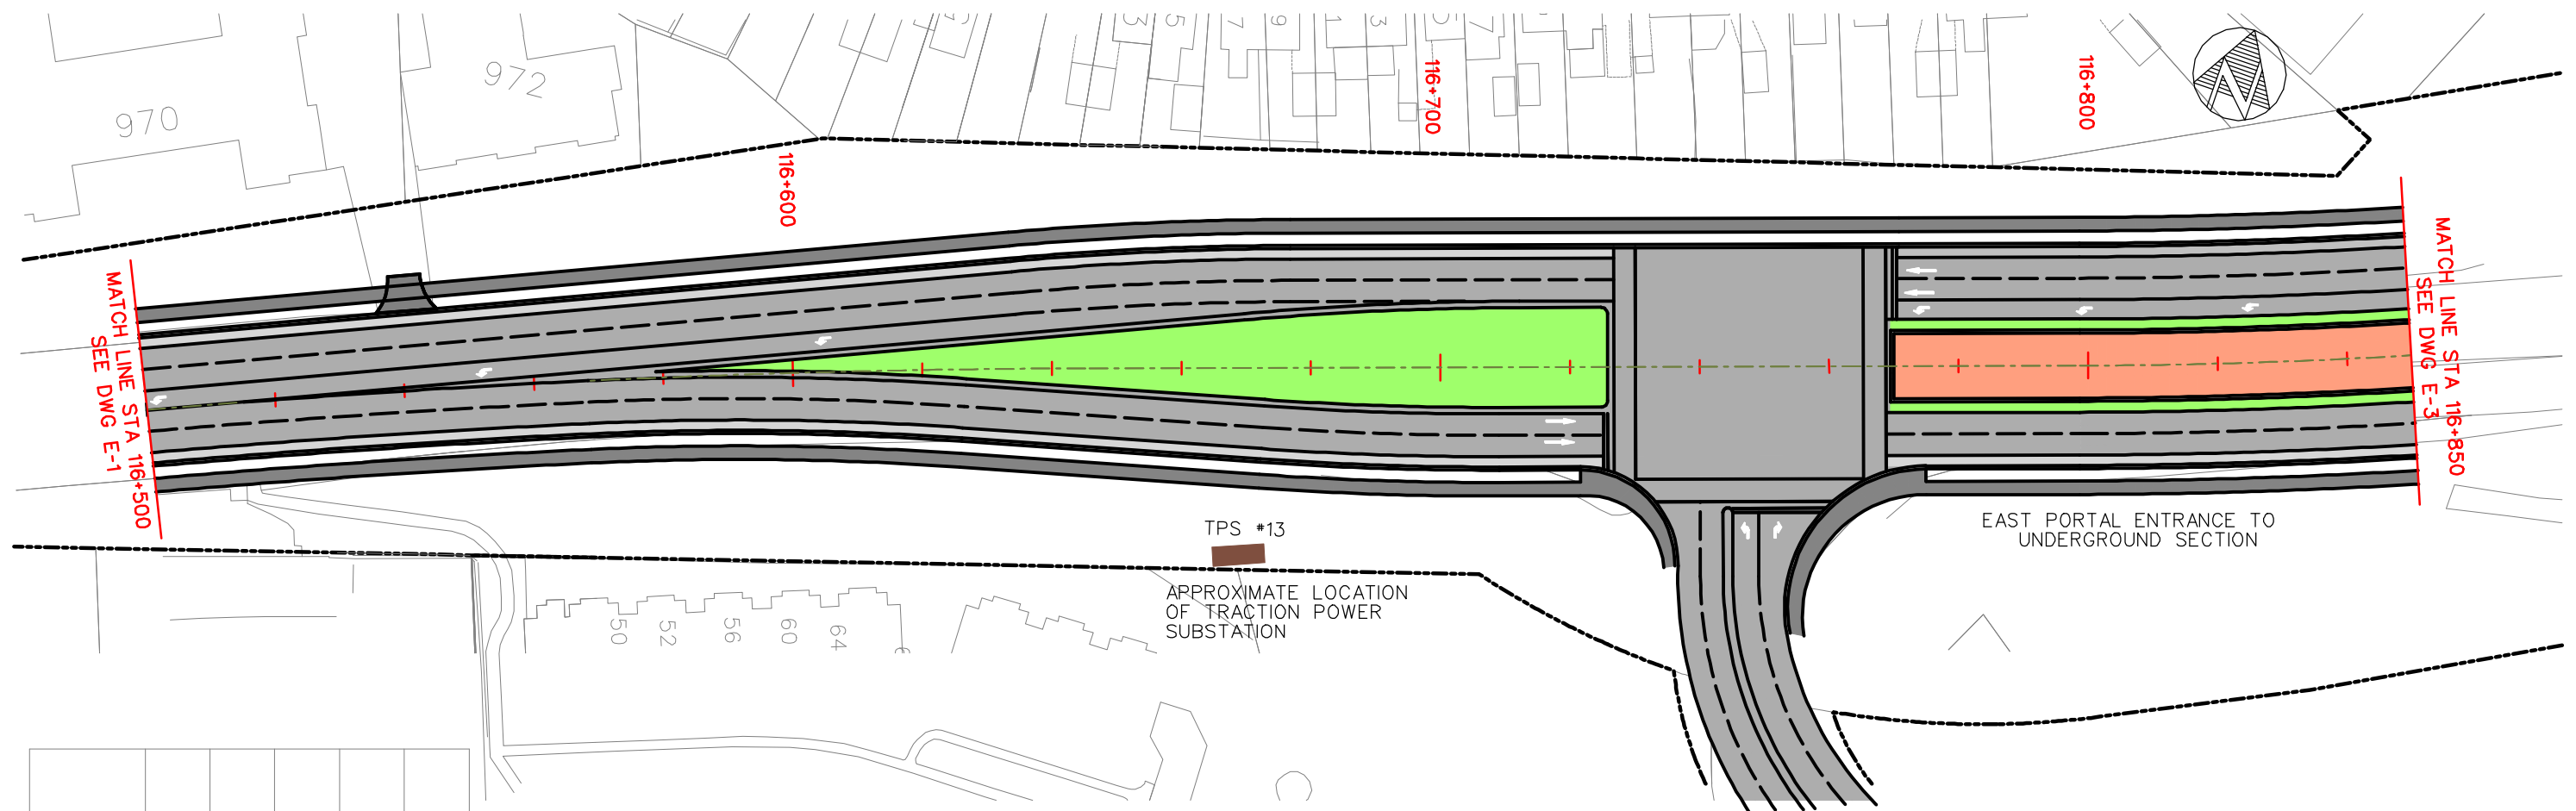


EGLINTON CROSSTOWN LRT – ENVIRONMENTAL PROJECT REPORT

EAST SURFACE SECTION
 PLAN AND PROFILE STA 116+500 TO STA 116+850



Dwg. No.
 E2
 Sheet No.
 68


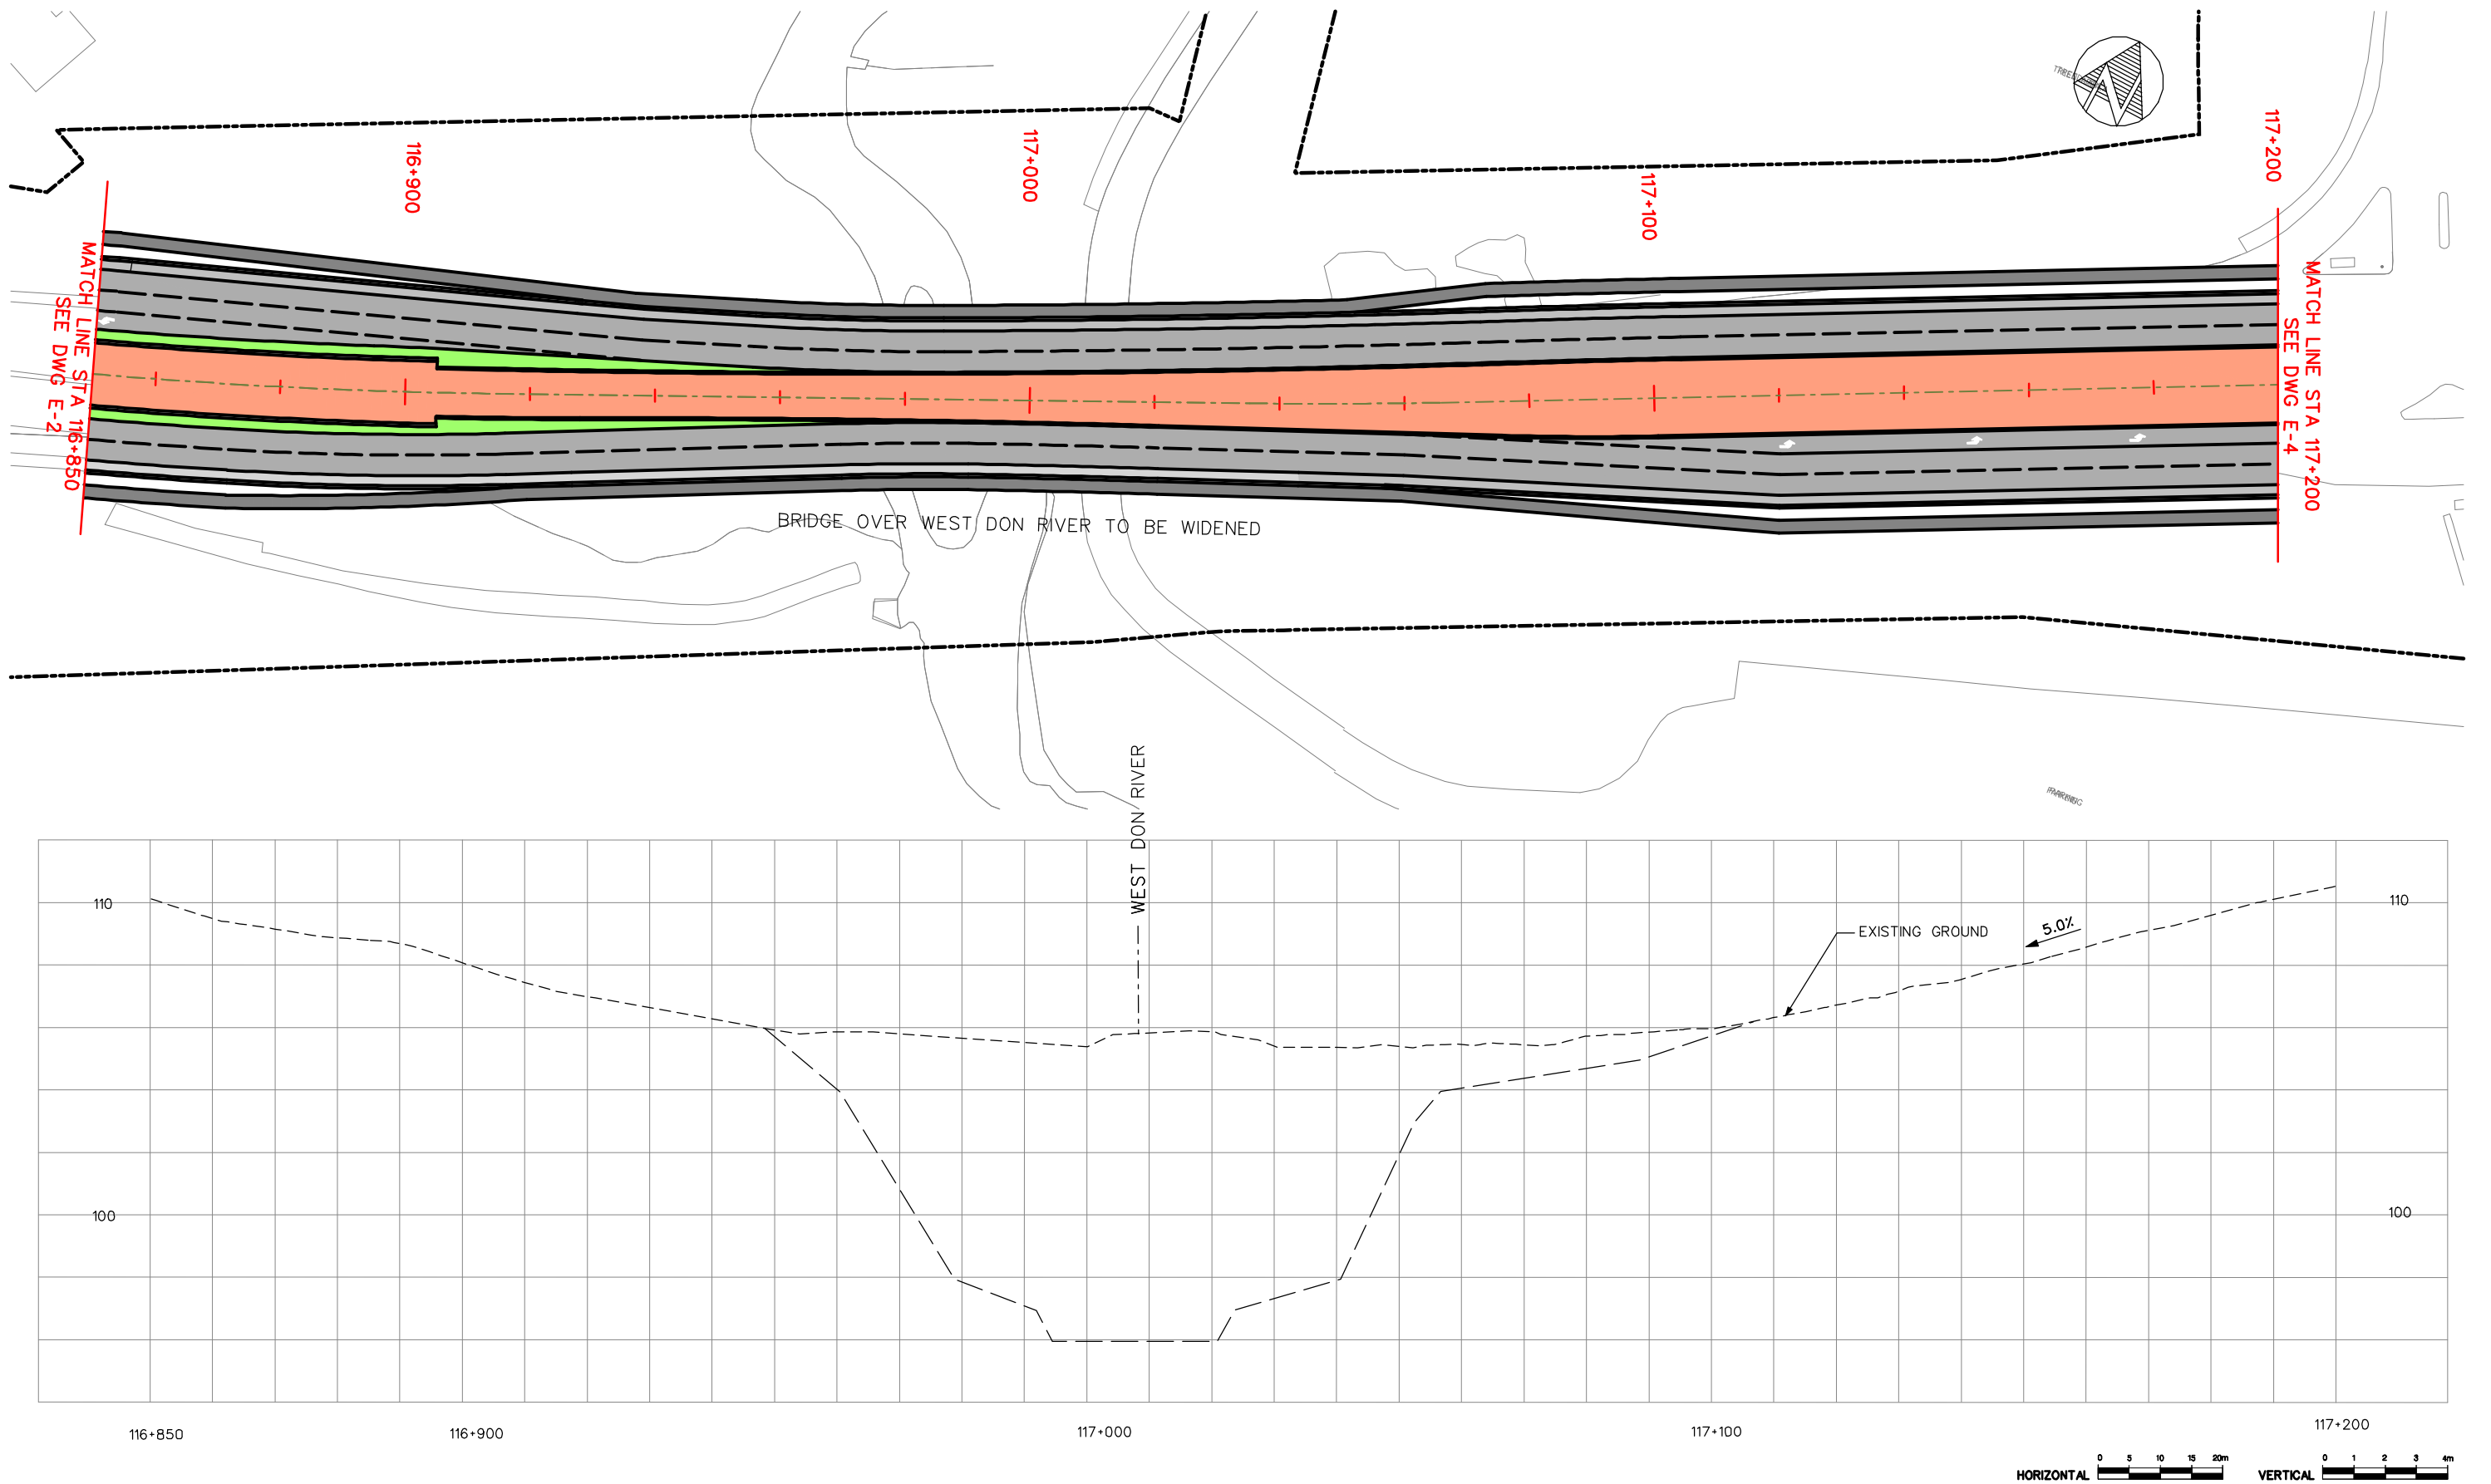


EGLINTON CROSSTOWN LRT – ENVIRONMENTAL PROJECT REPORT

EAST SURFACE SECTION
PLAN AND PROFILE STA 116+850 TO STA 117+200



Dwg. No.
E3
Sheet No.
69


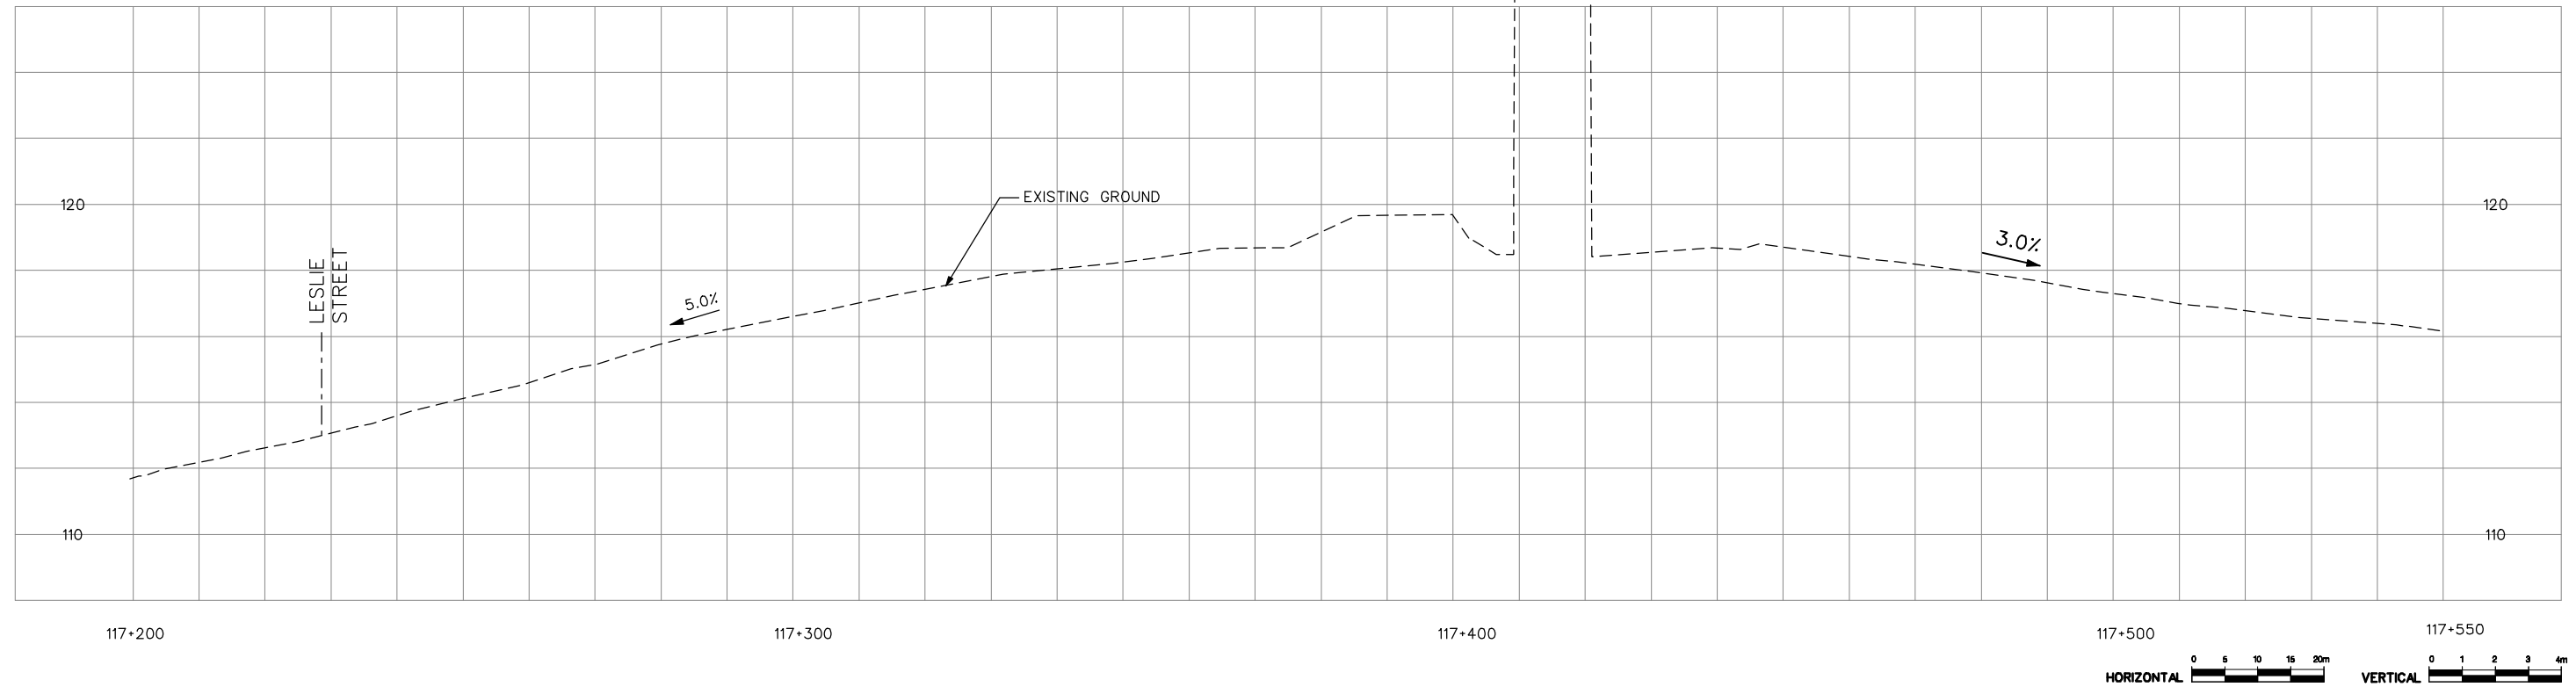
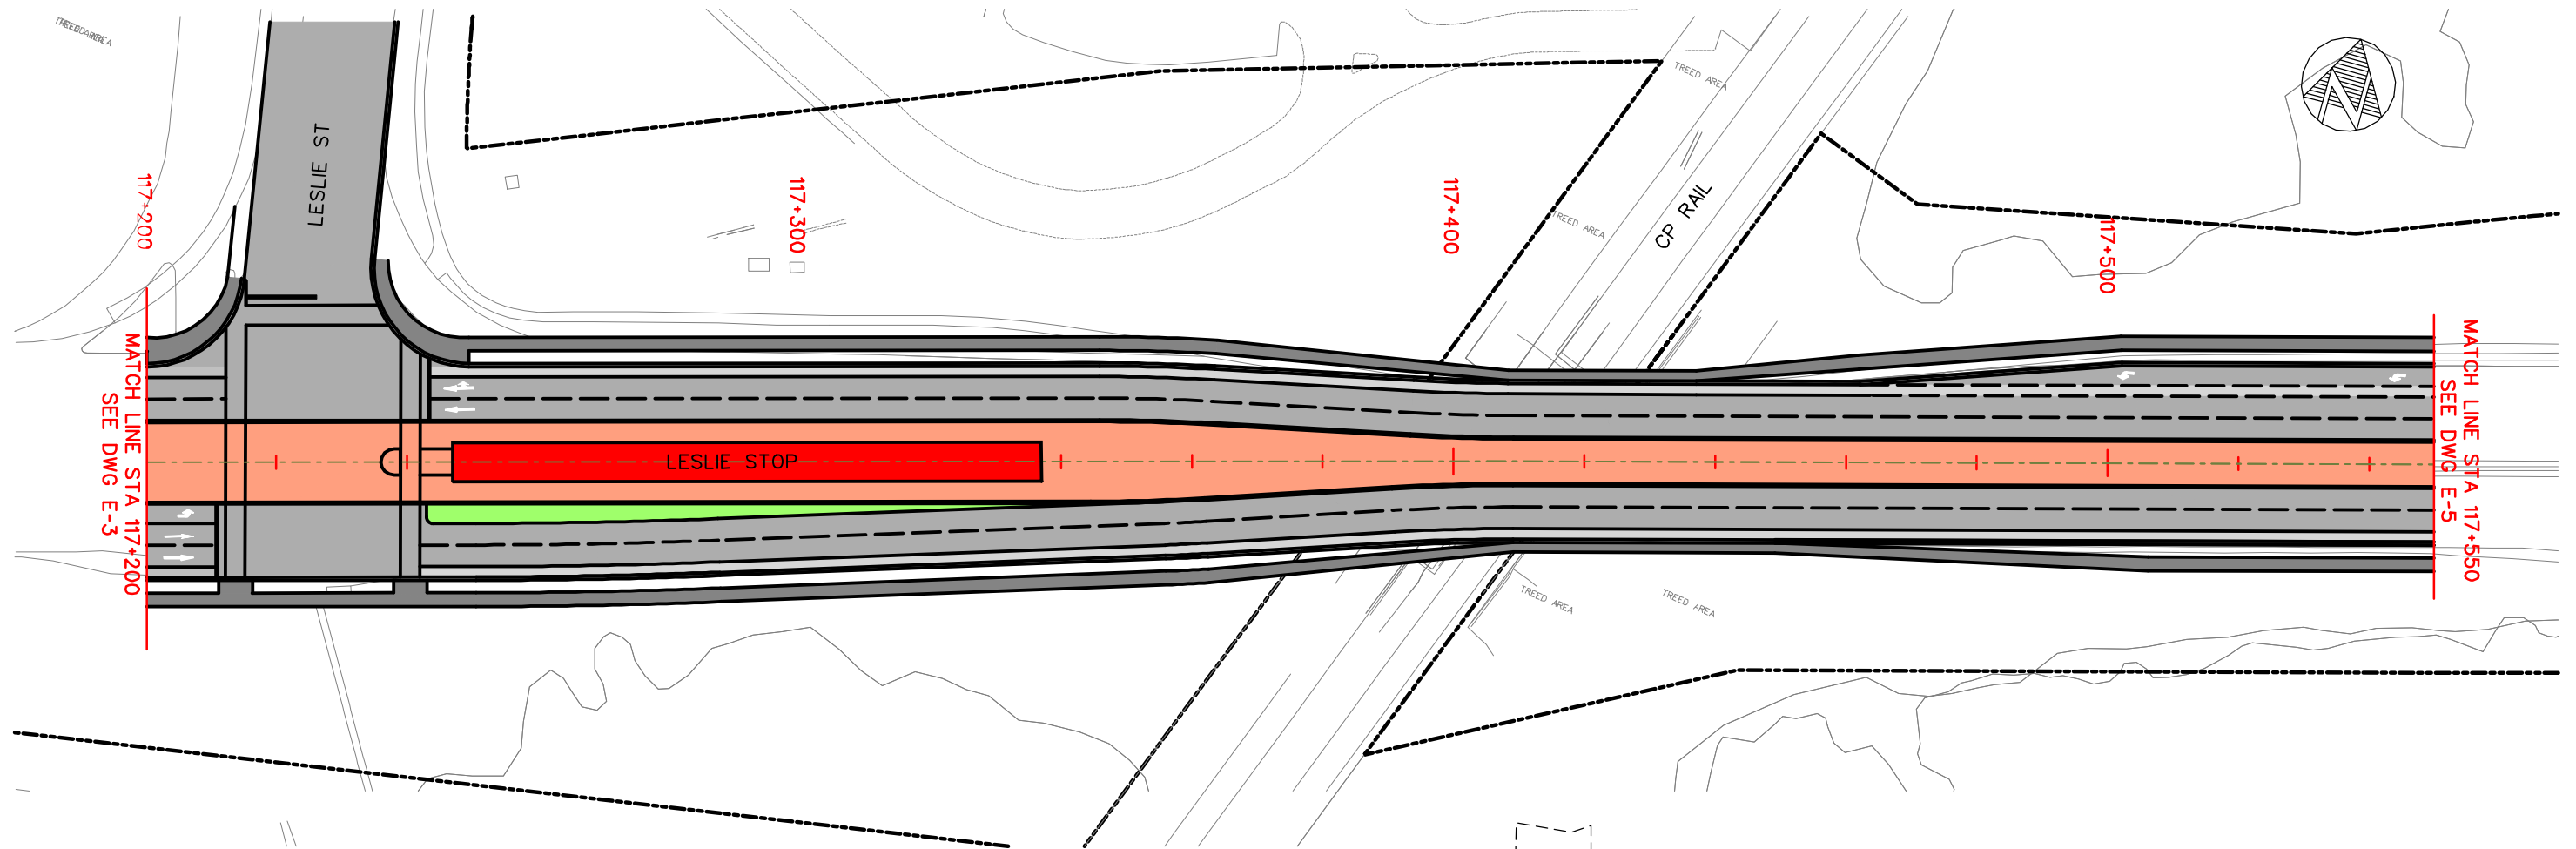


EGLINTON CROSSTOWN LRT – ENVIRONMENTAL PROJECT REPORT

EAST SURFACE SECTION
PLAN AND PROFILE STA 117+200 TO STA 117+550



Dwg. No.
E4
Sheet No.
70

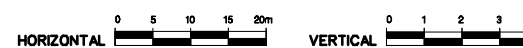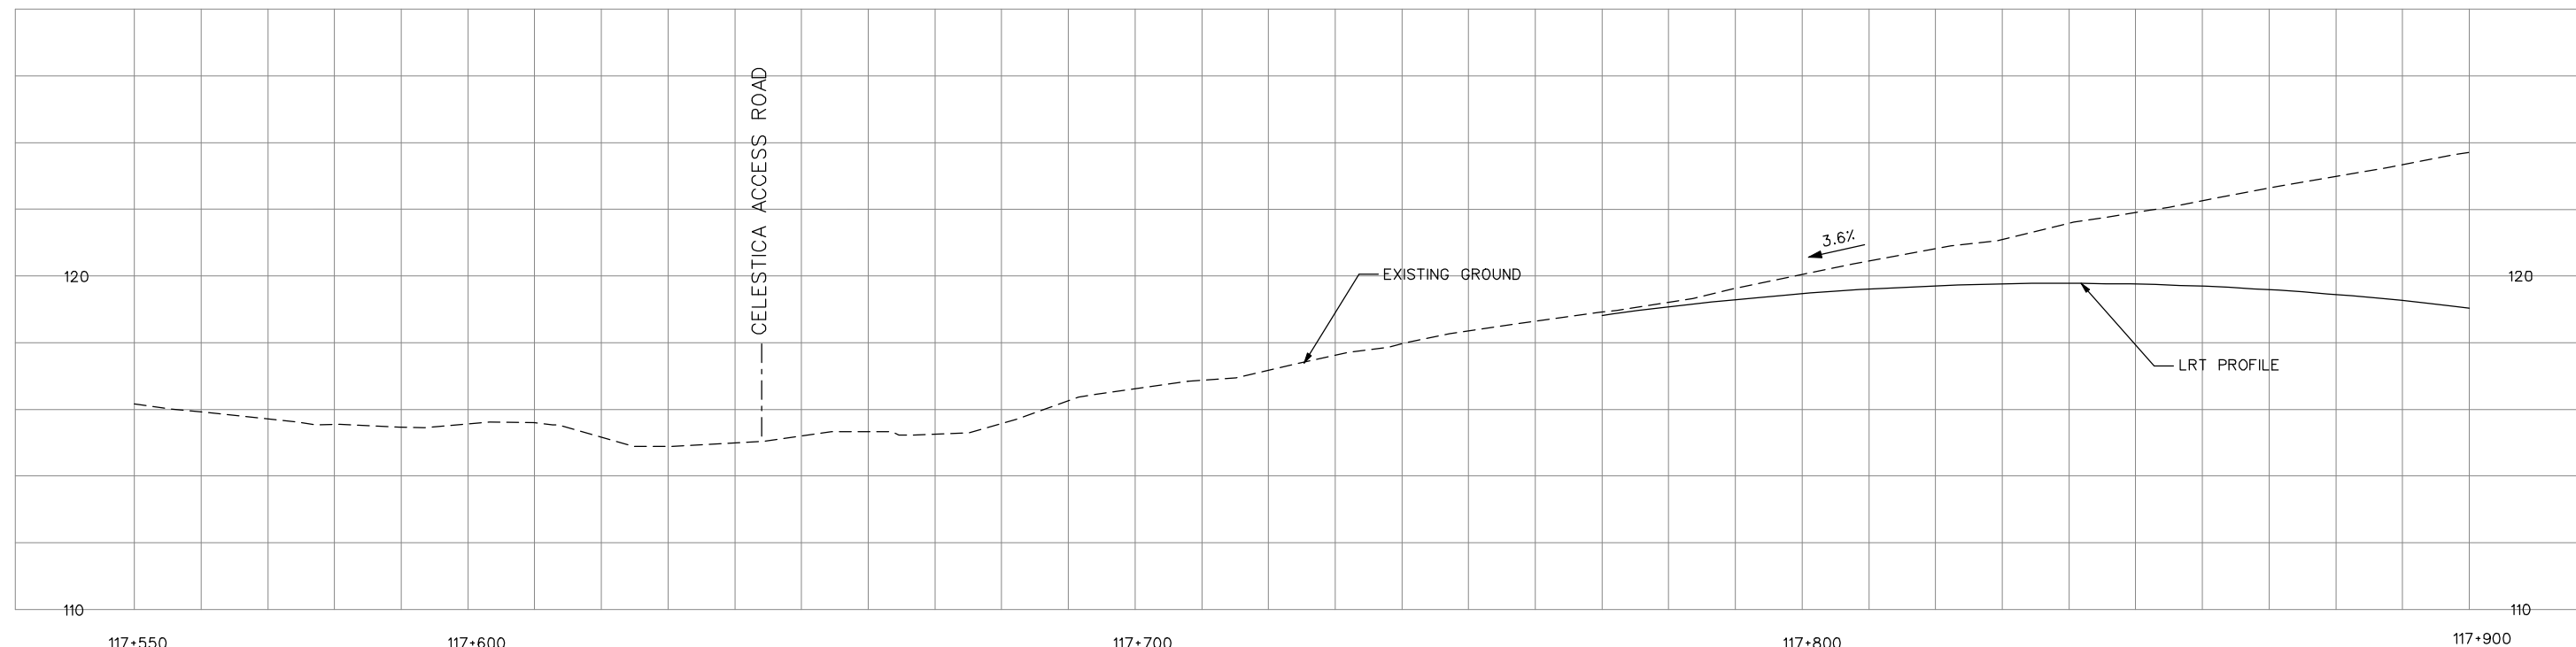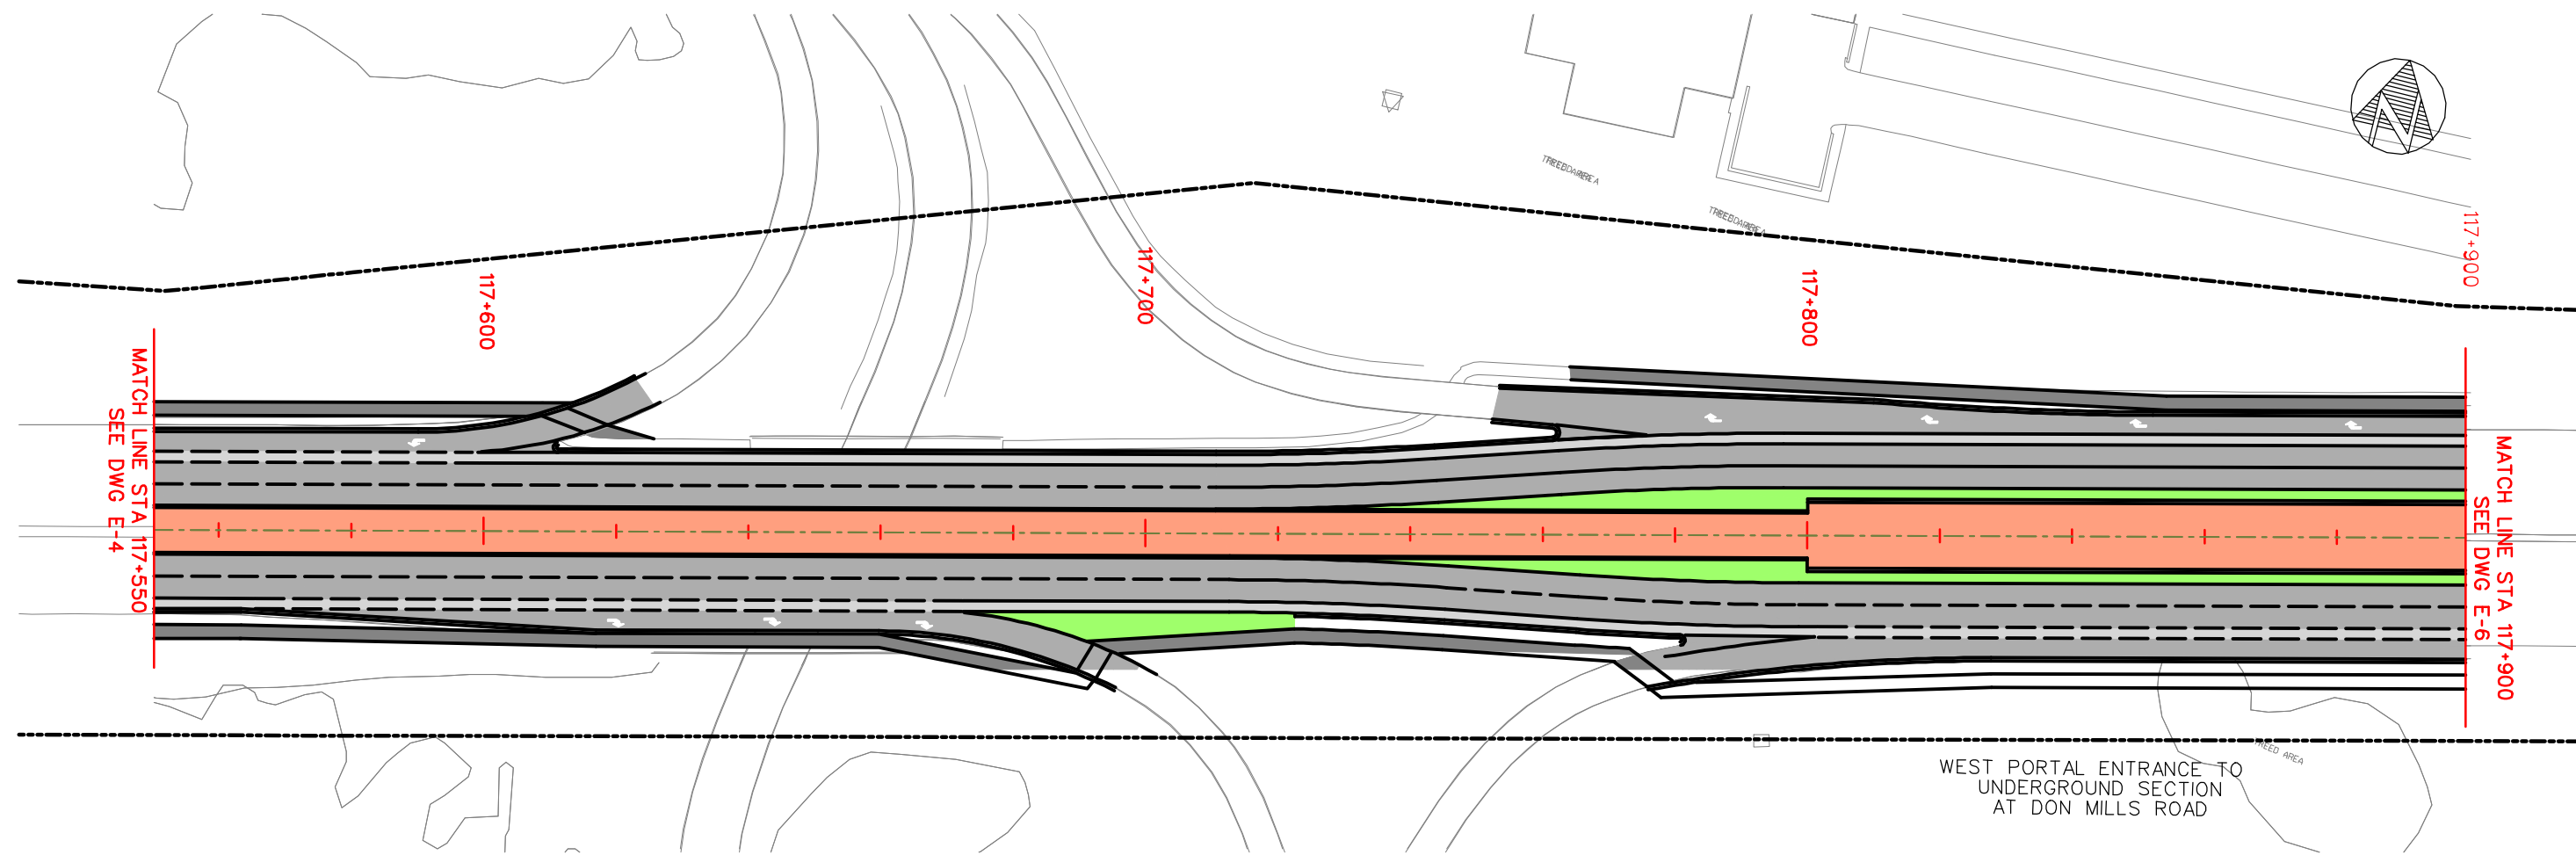


EGLINTON CROSSTOWN LRT – ENVIRONMENTAL PROJECT REPORT

EAST SURFACE SECTION
PLAN AND PROFILE STA 117+550 TO STA 117+900



Dwg. No.
E5
Sheet No.
71

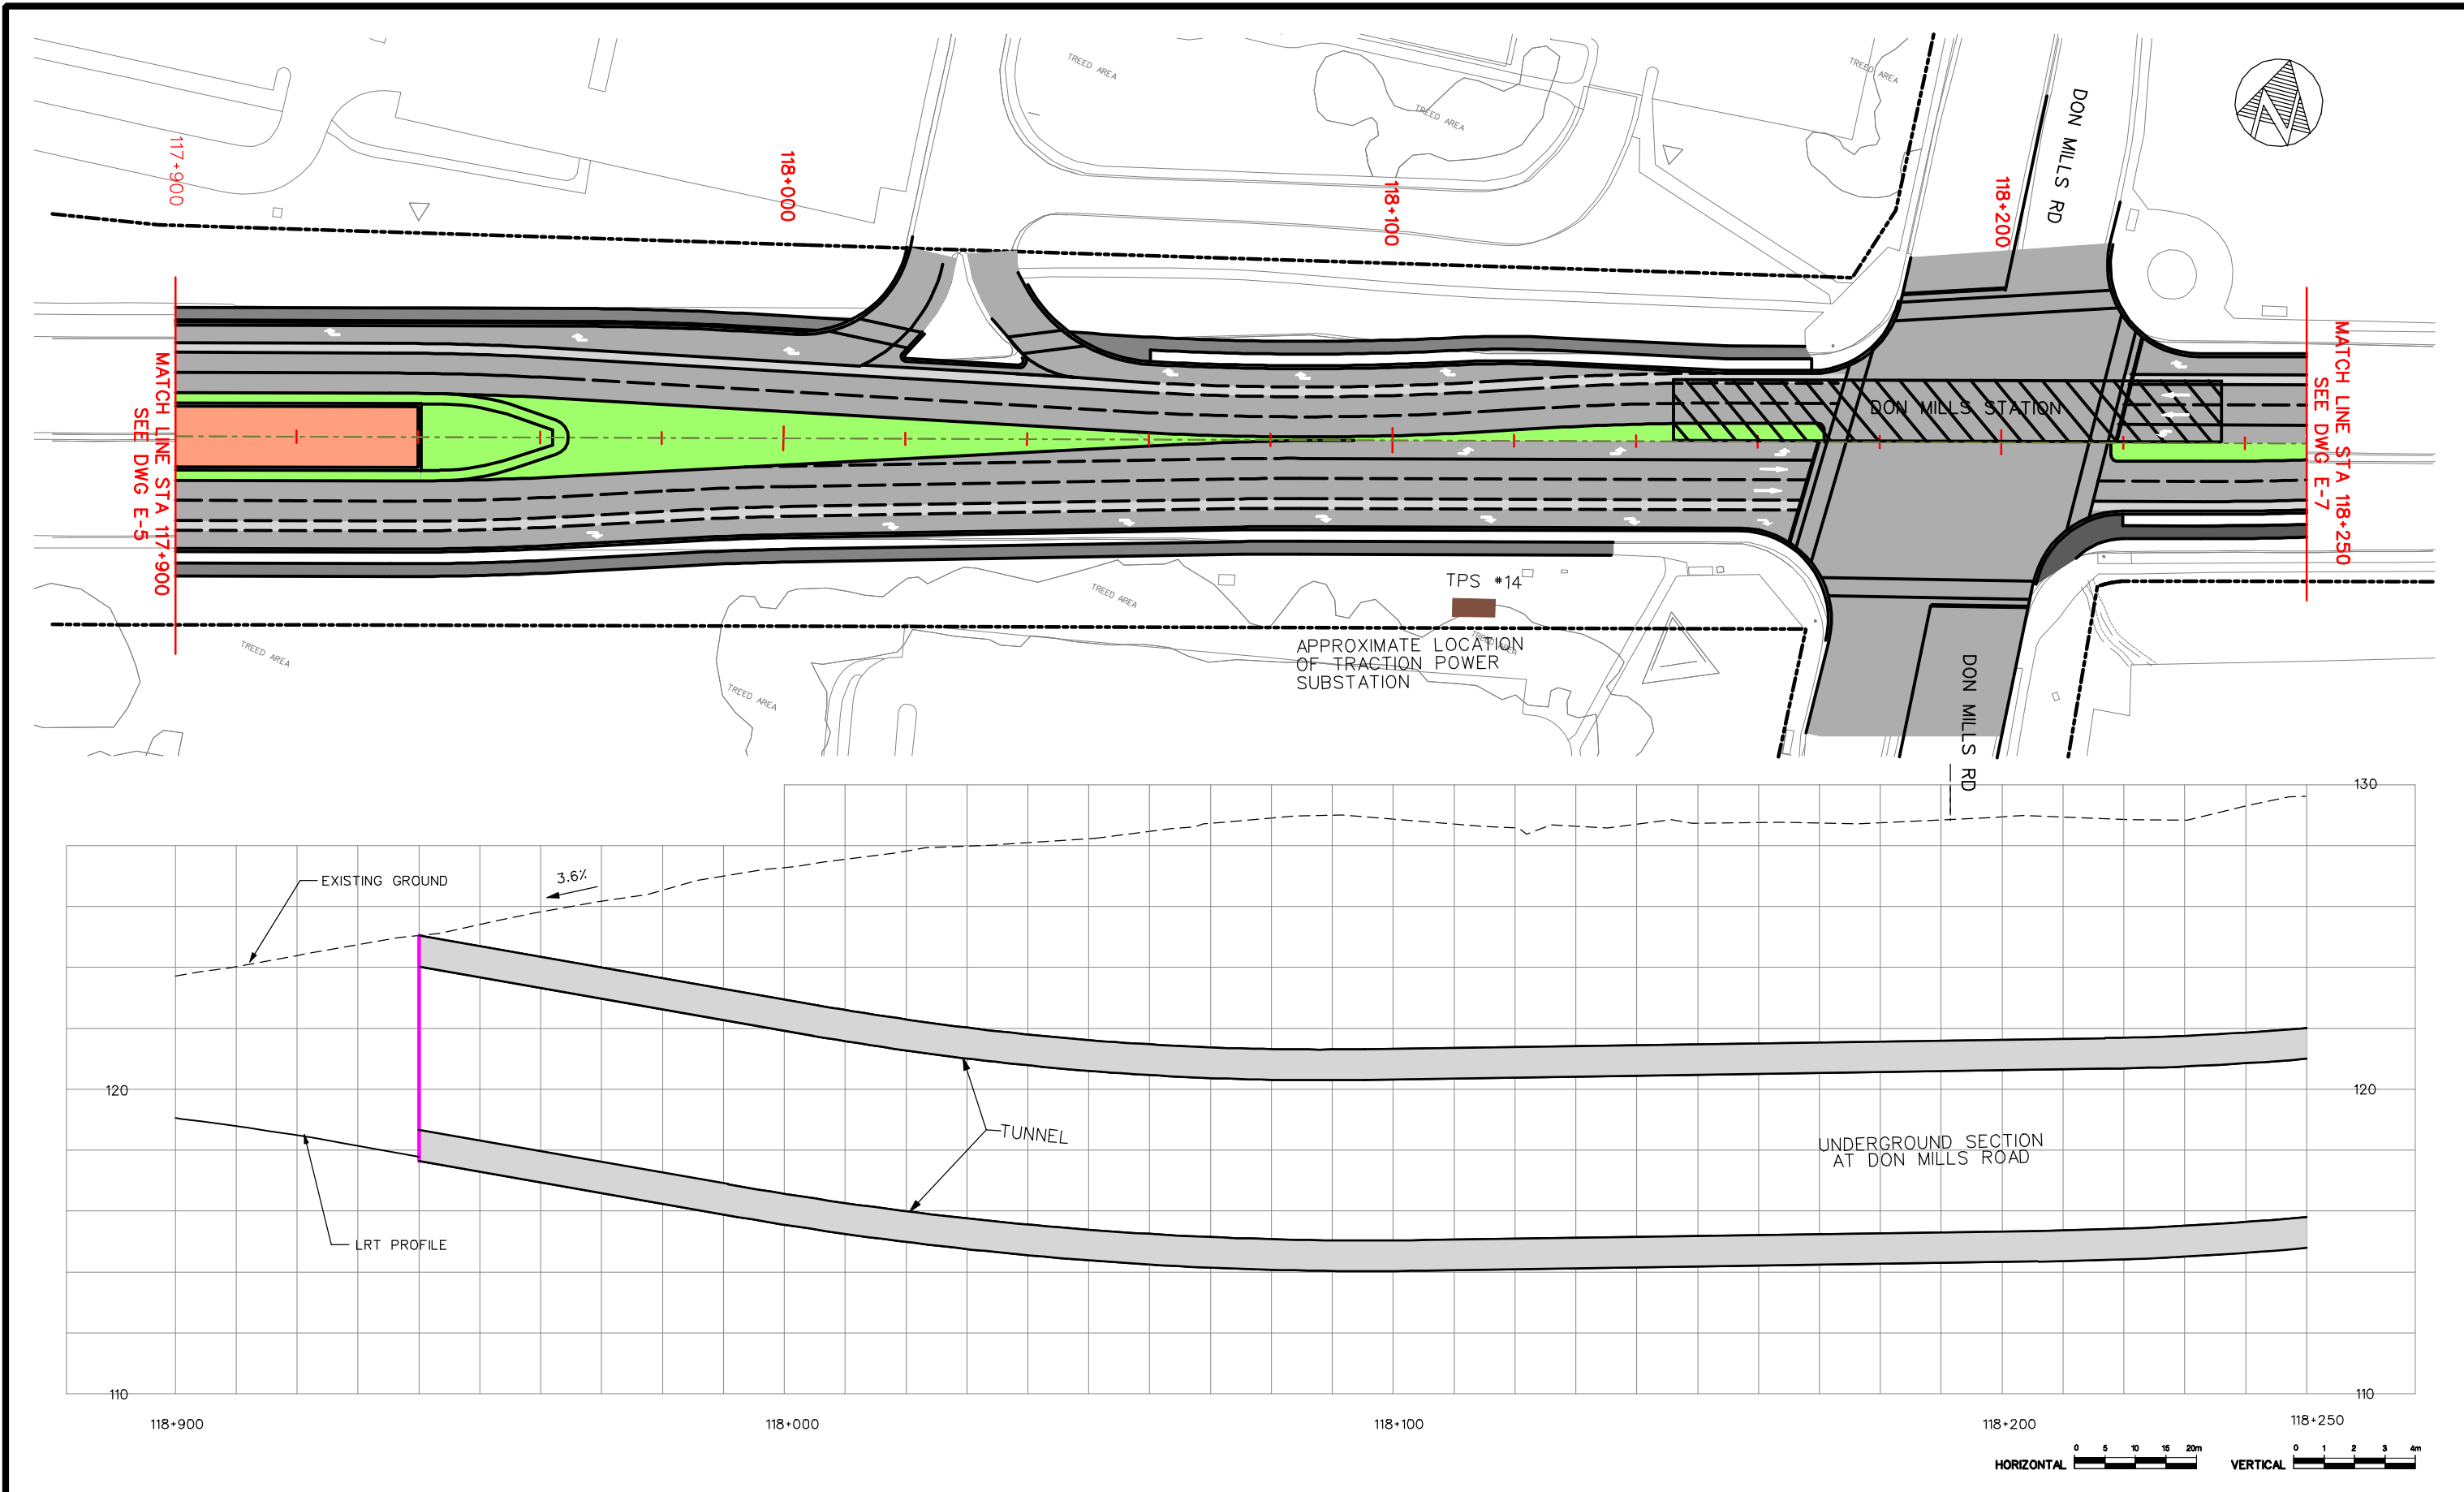




EGLINTON CROSSTOWN LRT – ENVIRONMENTAL PROJECT REPORT

EAST SURFACE SECTION PLAN AND PROFILE STA 117+900 TO STA 118+250



TORONTO TRANSIT COMMISSION
TRANSIT CITY DEPARTMENT

Dwg. No.
E6
Sheet No.
72

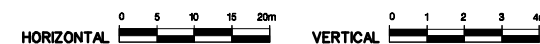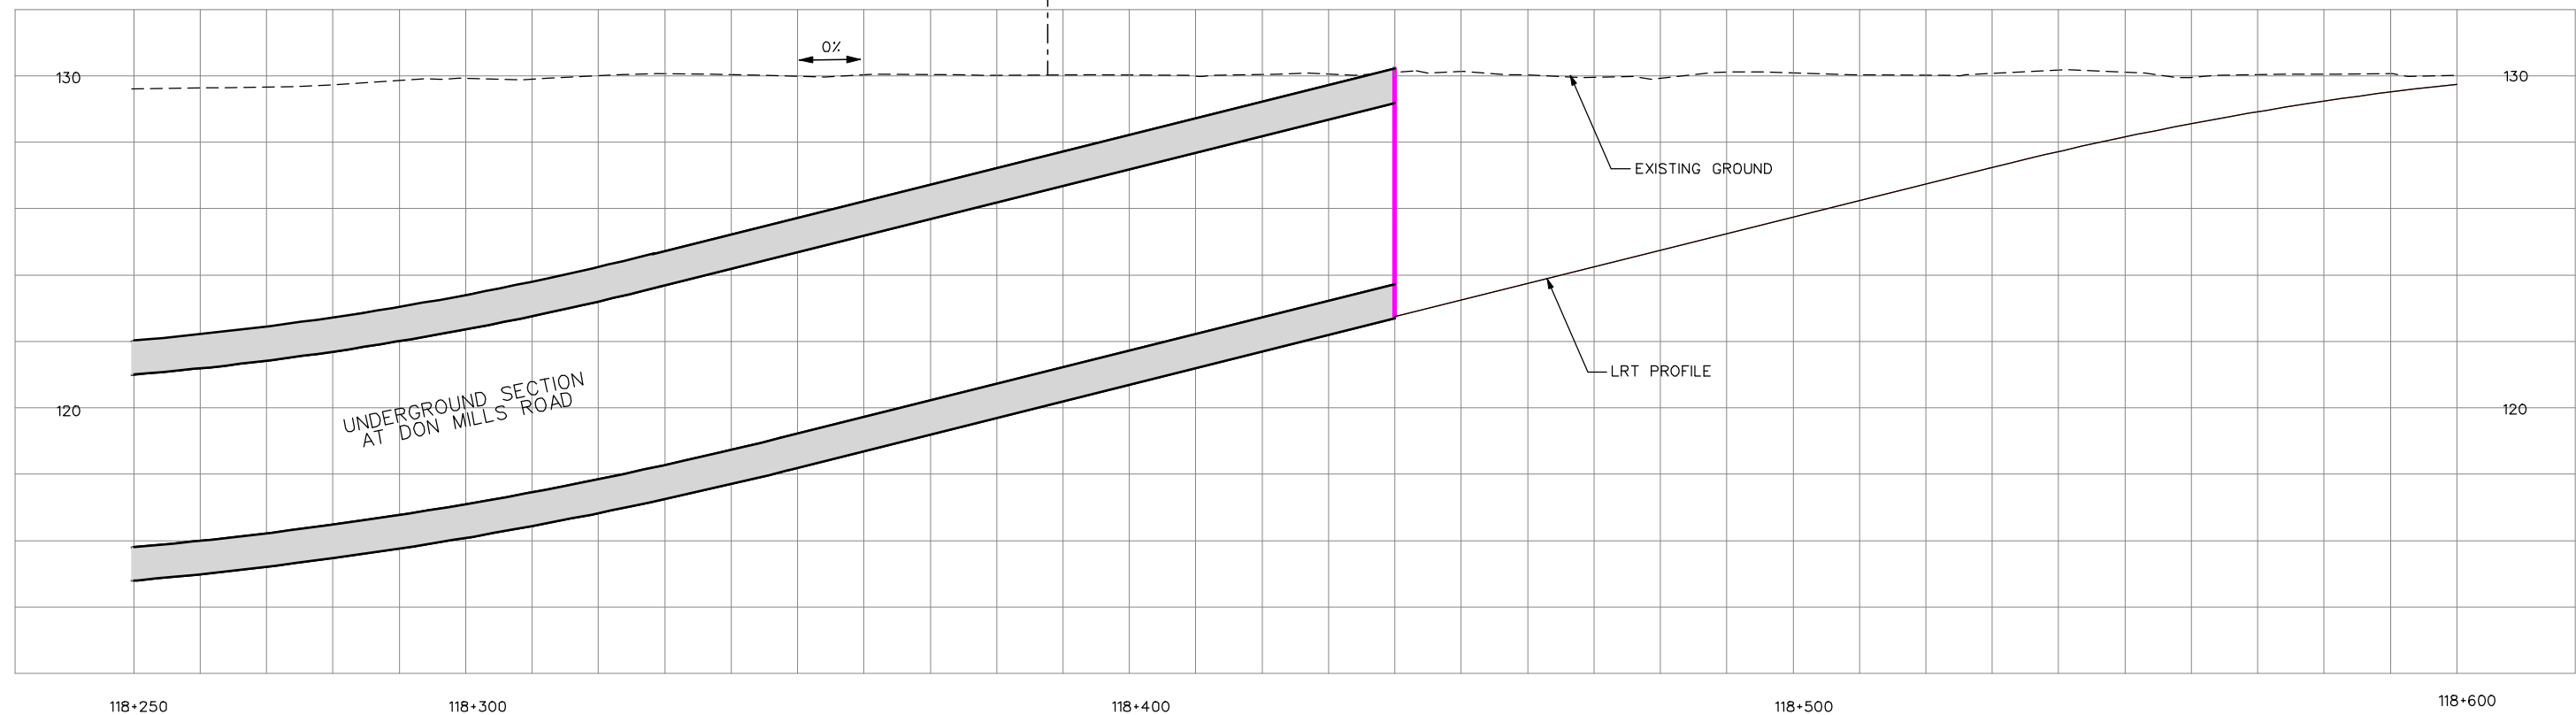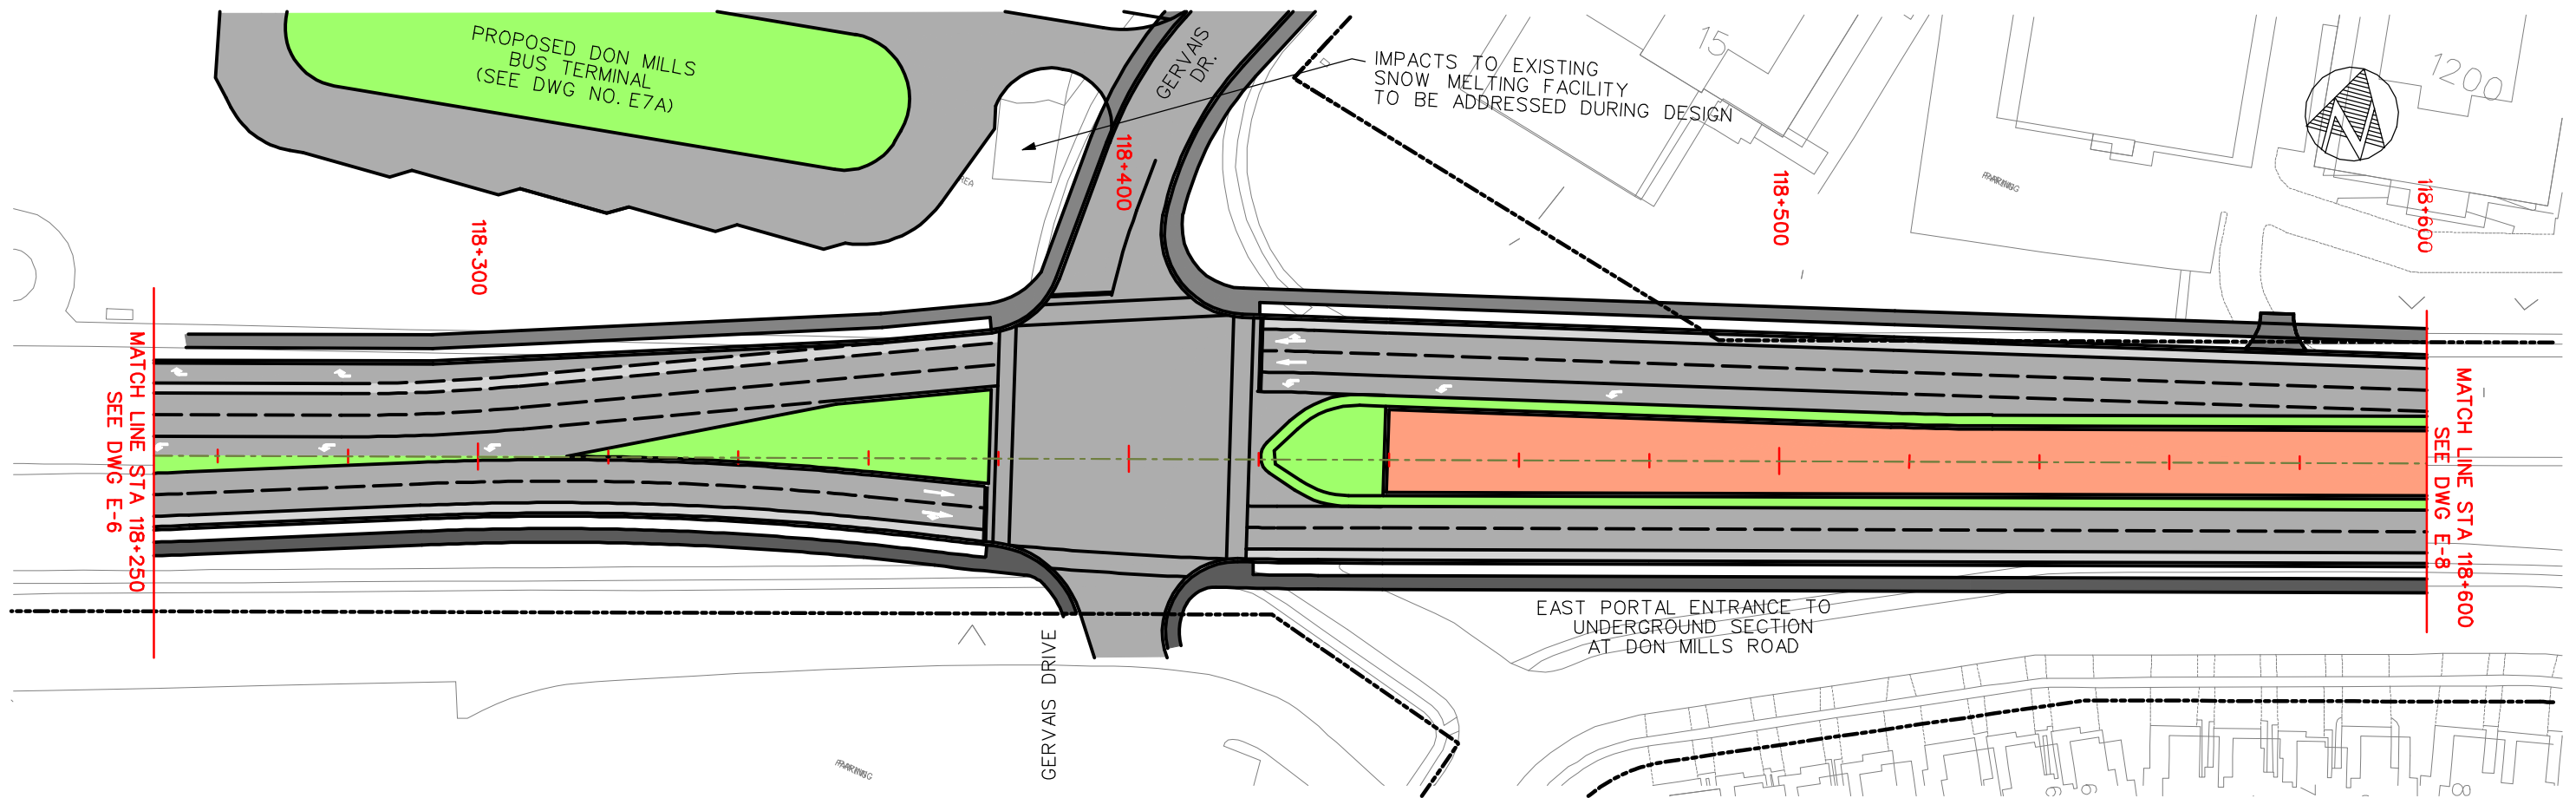

EGLINTON CROSSTOWN LRT – ENVIRONMENTAL PROJECT REPORT


EAST SURFACE SECTION


PLAN AND PROFILE STA 118+250 TO STA 118+600




Dwg. No.
E7

Sheet No.
73

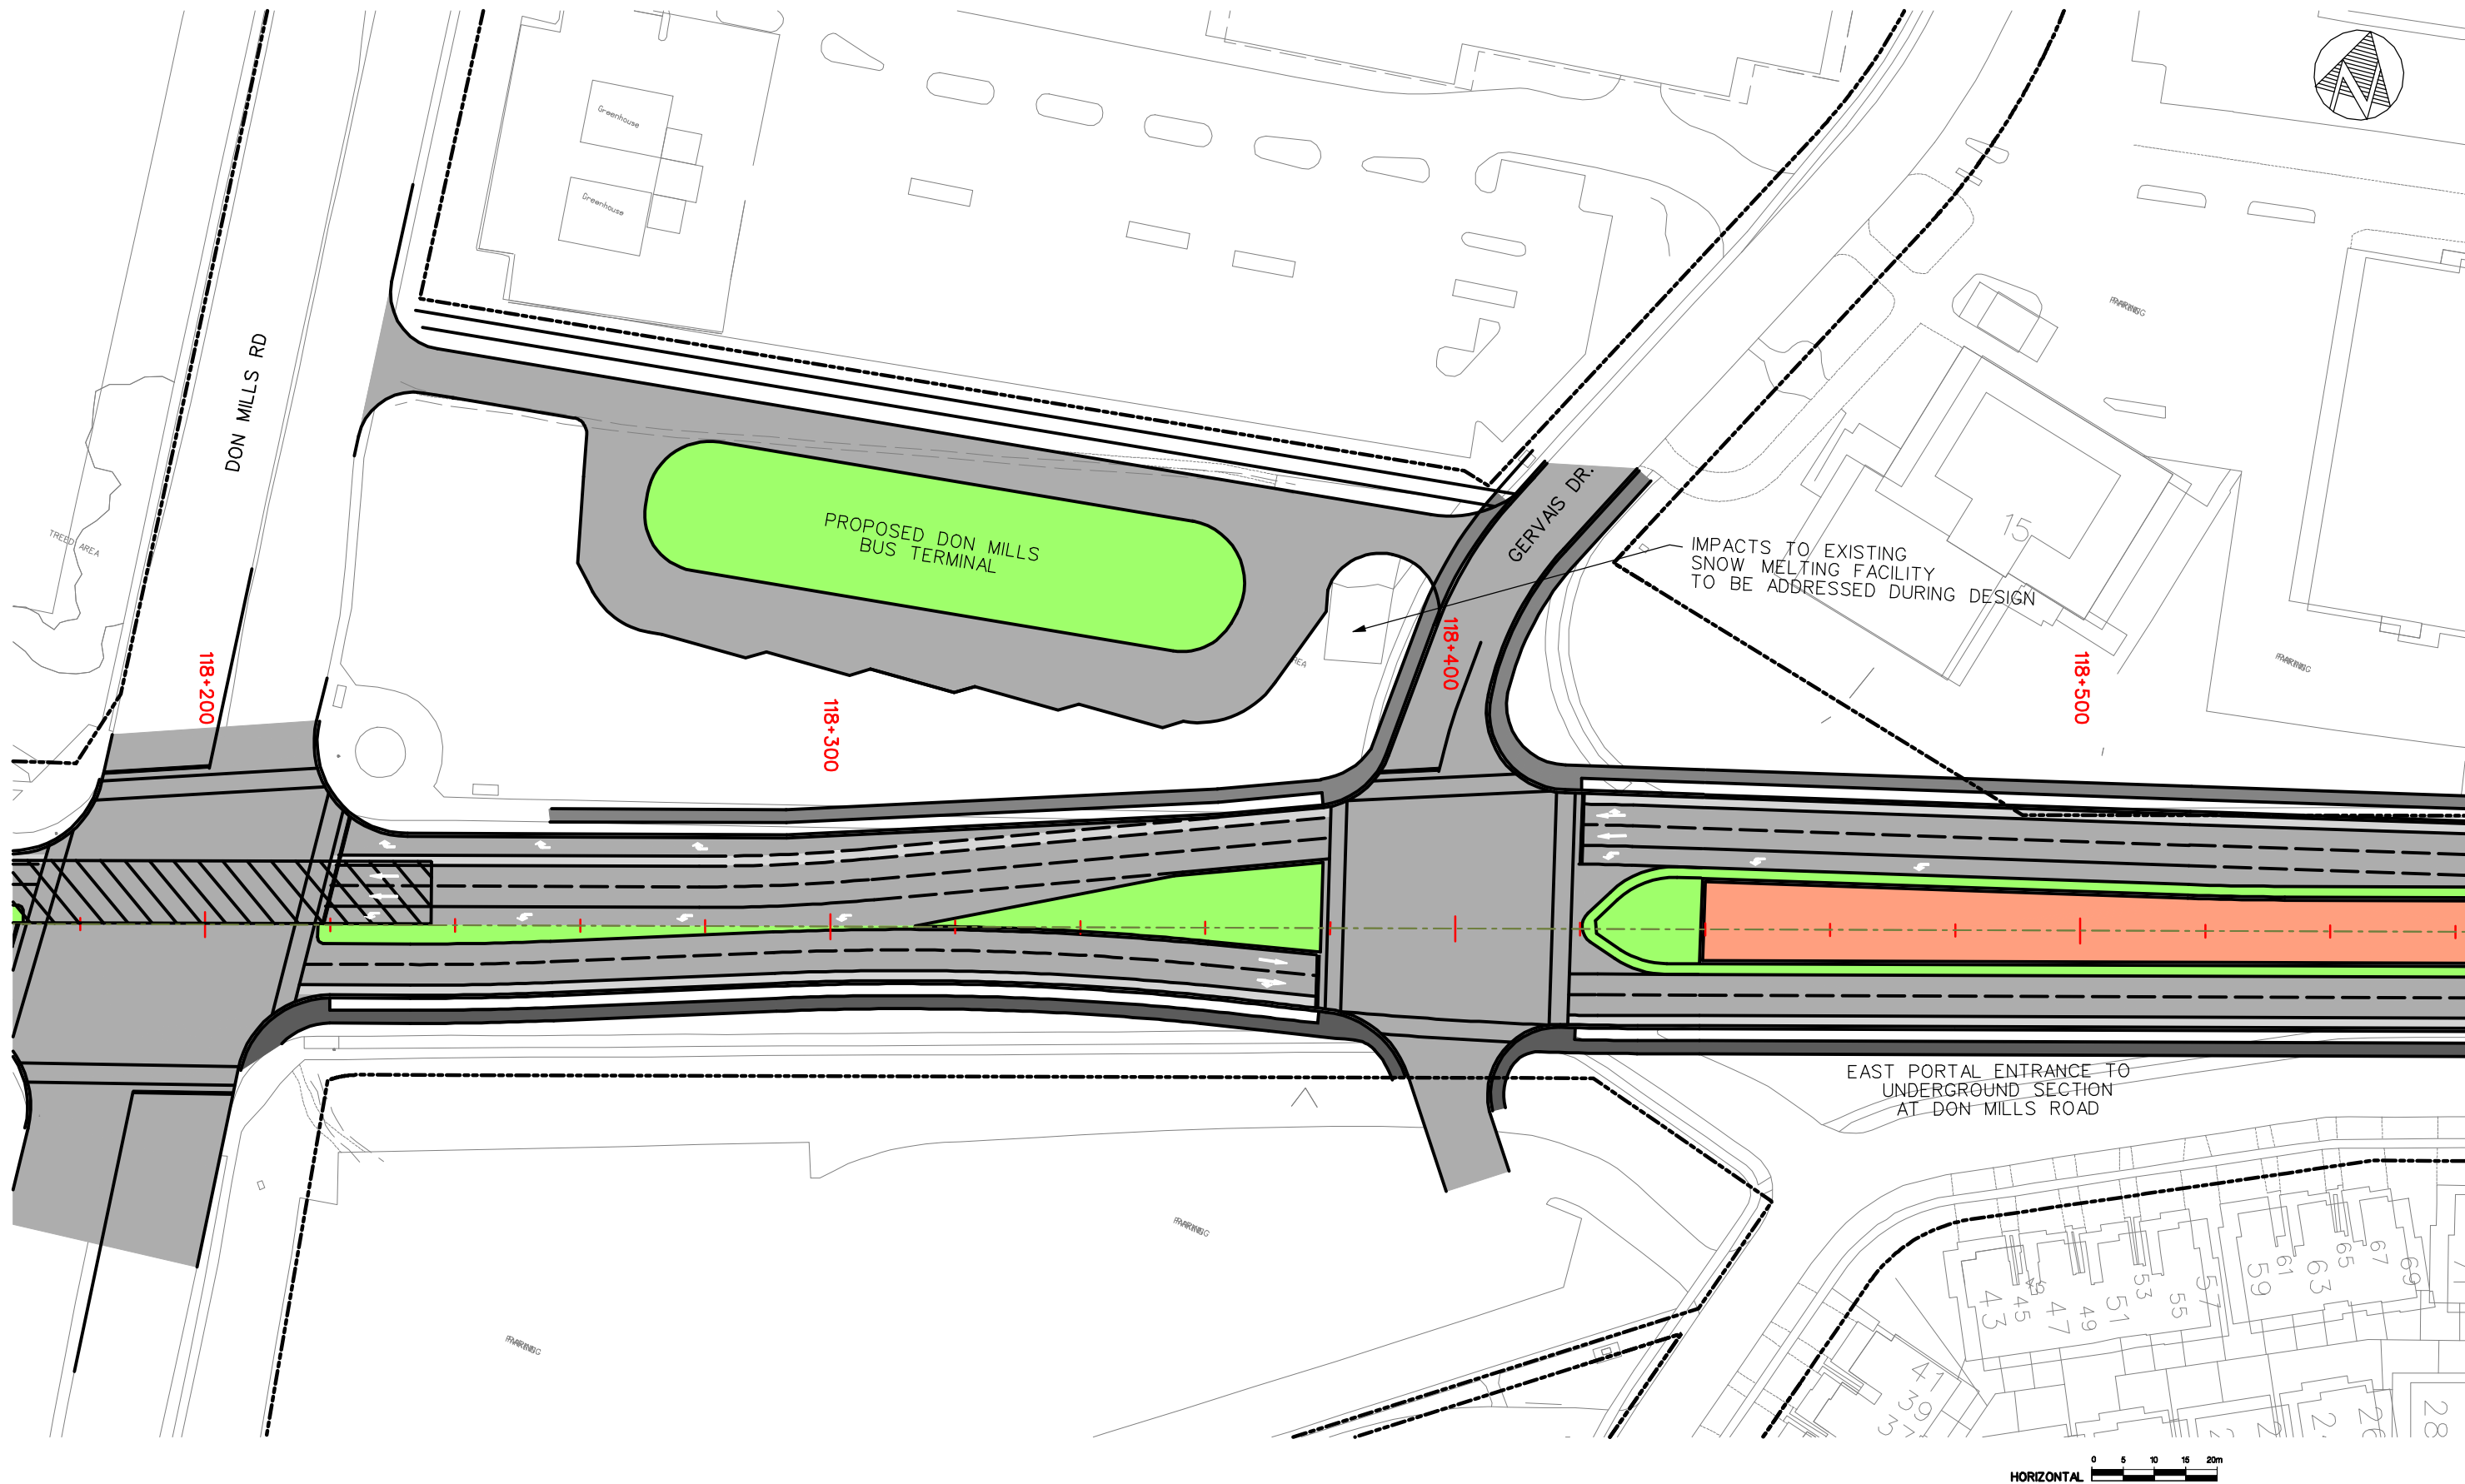

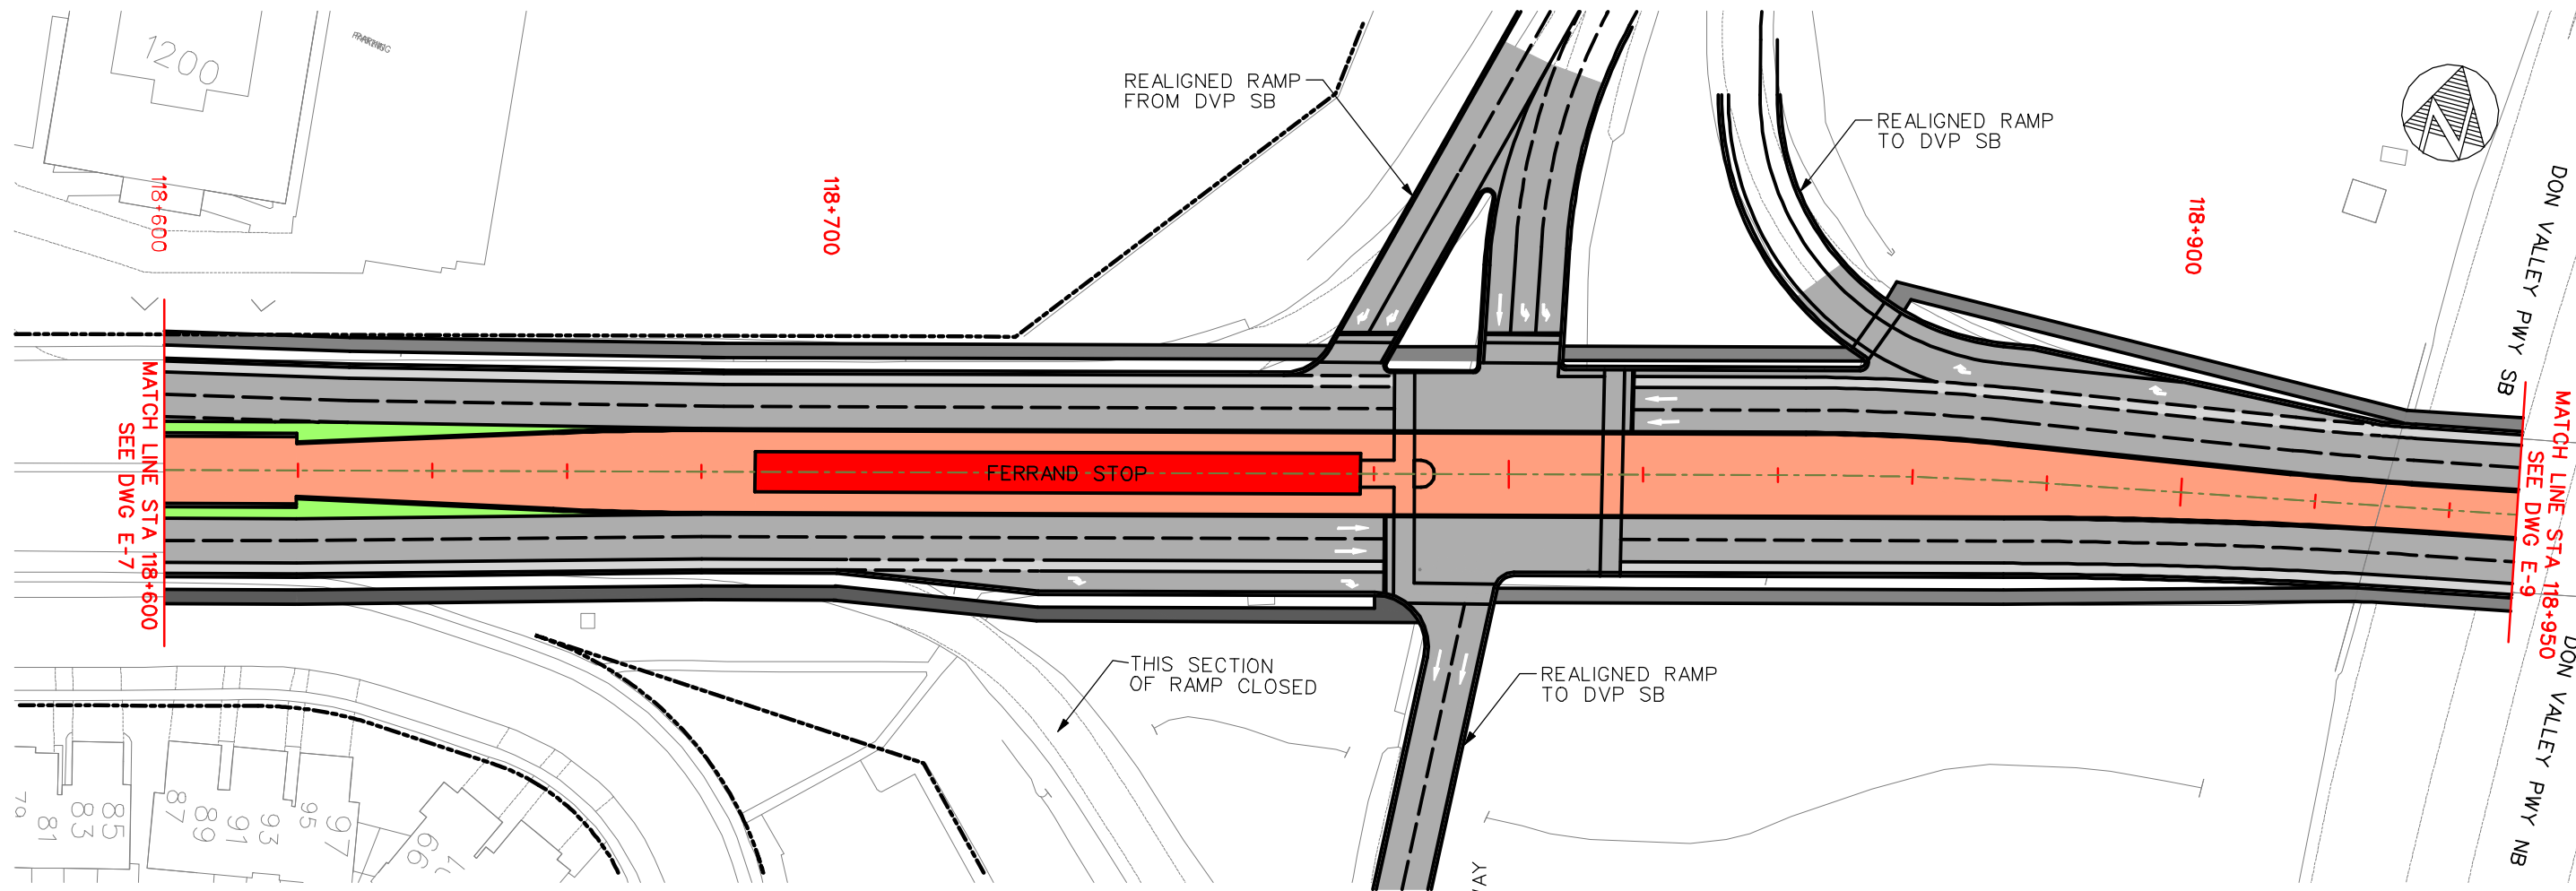


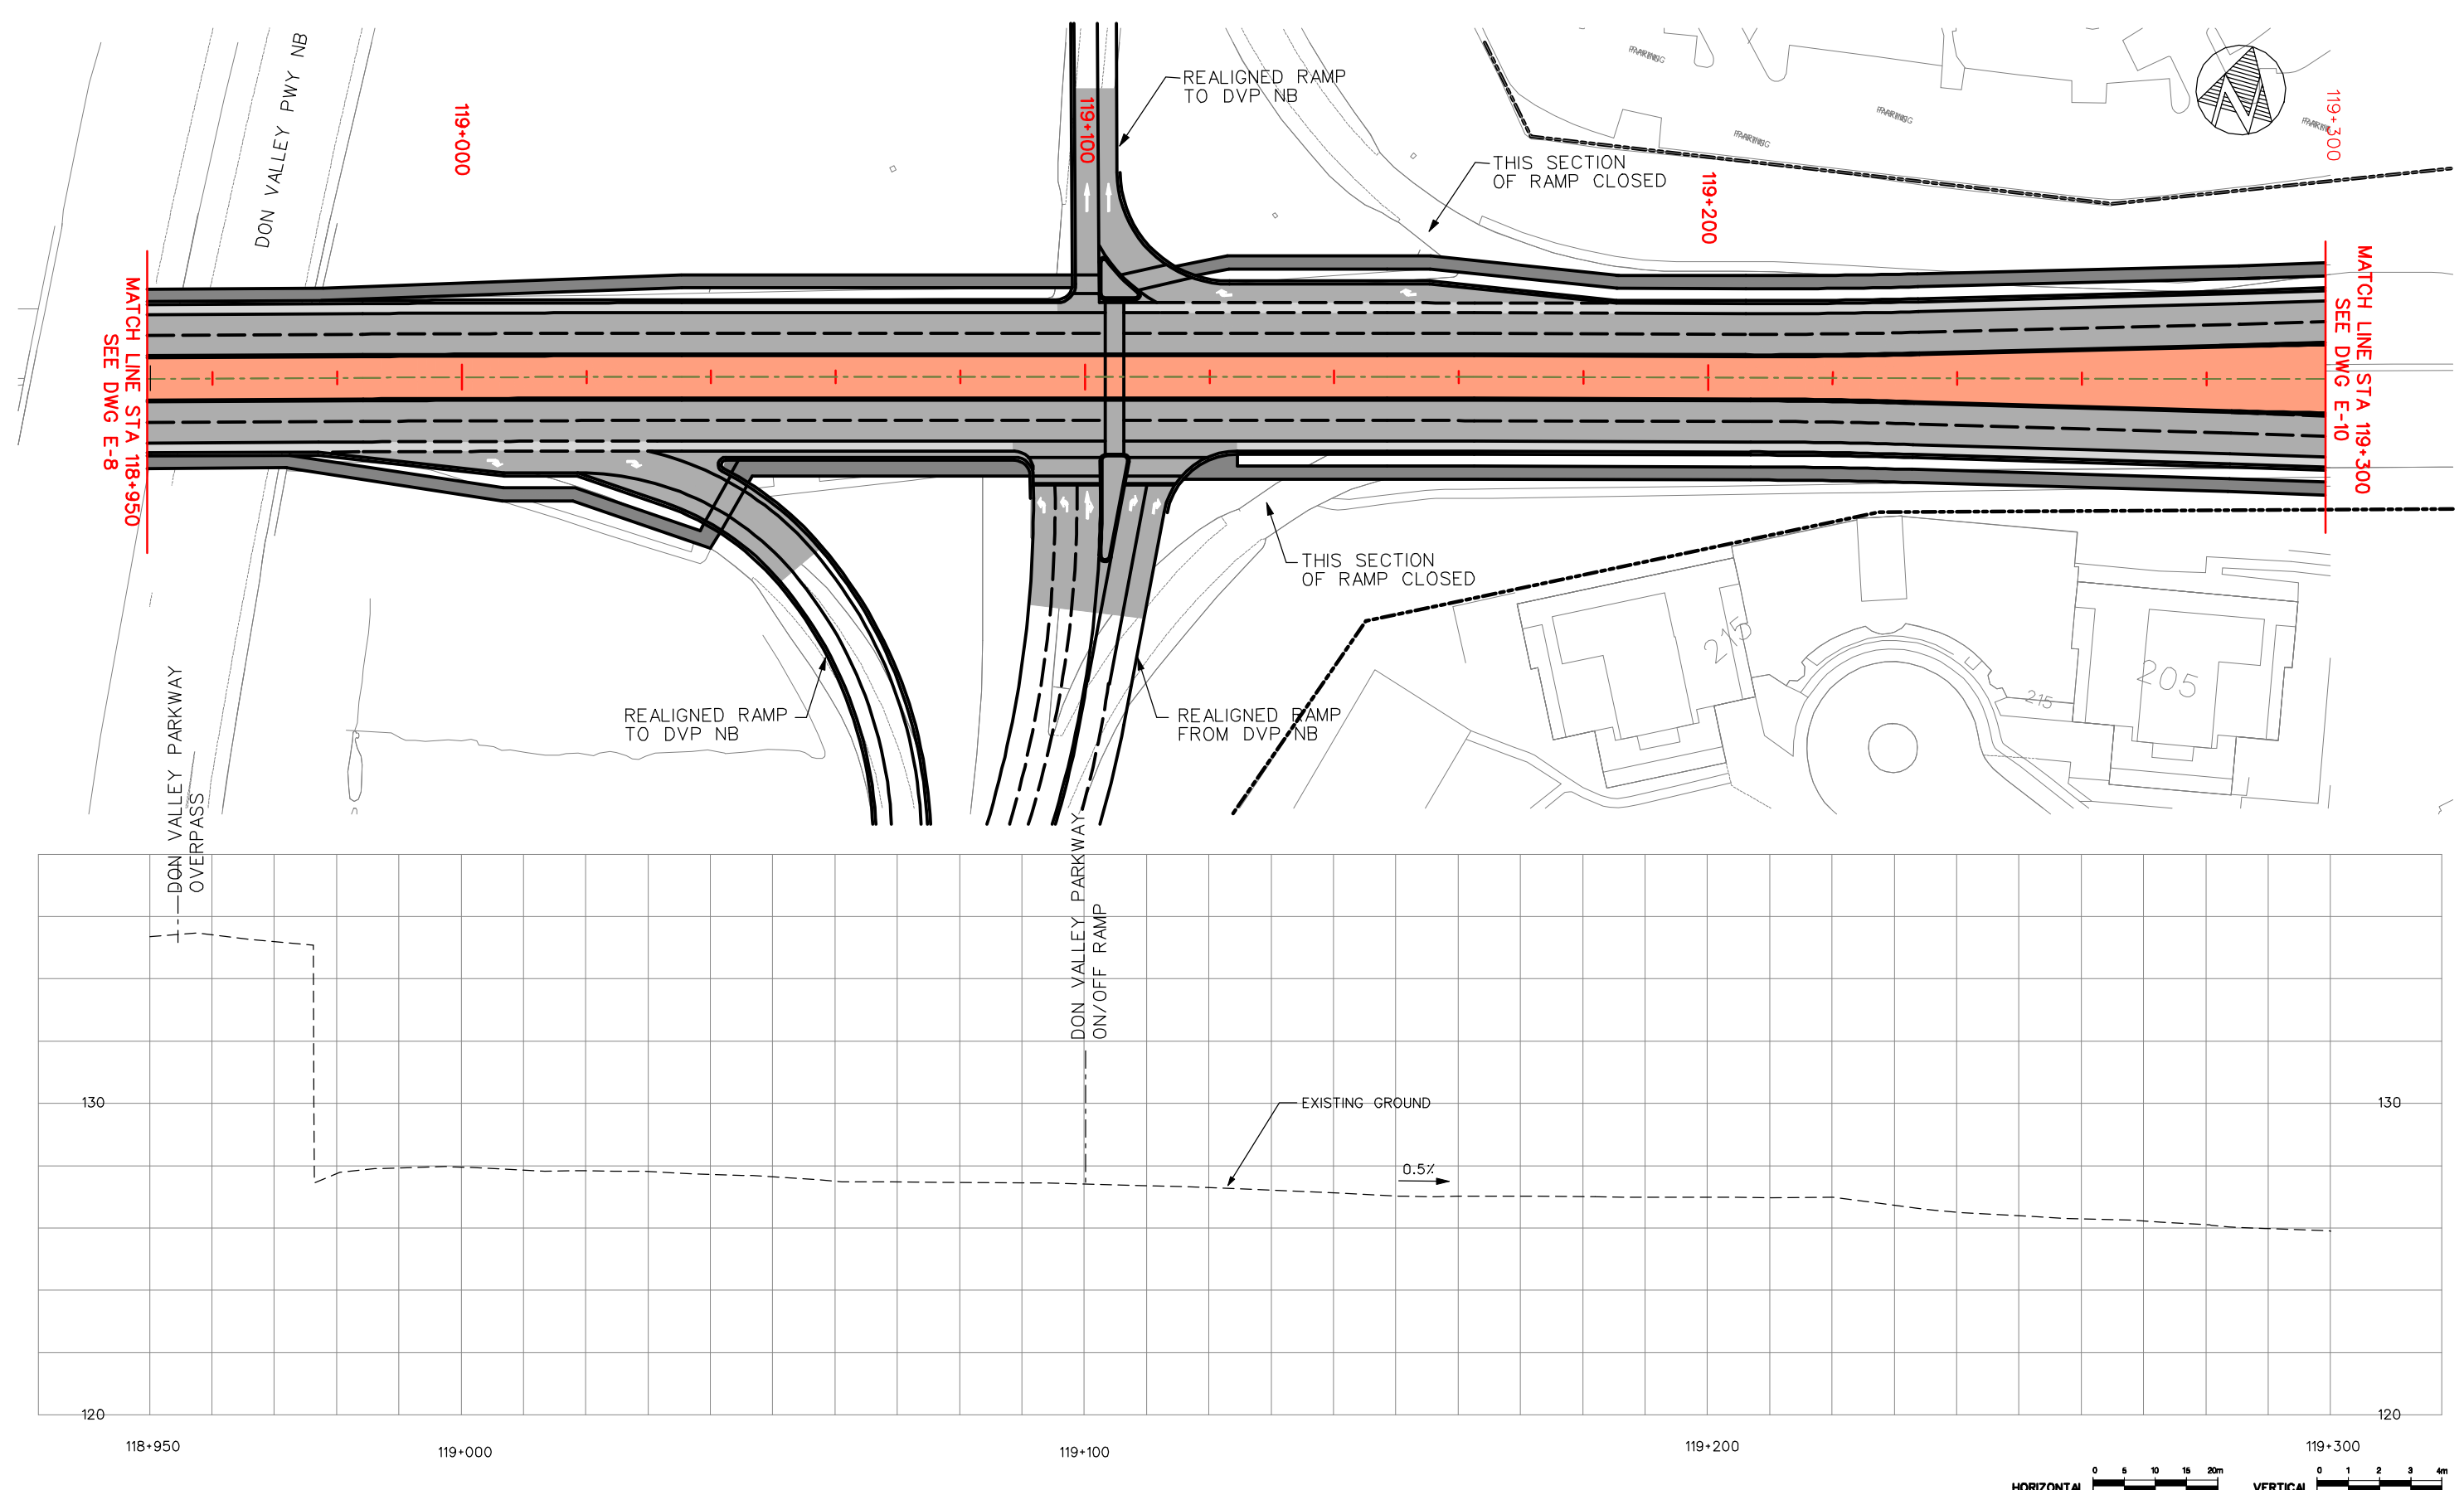


EGLINTON CROSSTOWN LRT – ENVIRONMENTAL PROJECT REPORT

EAST SURFACE SECTION
PLAN AND PROFILE STA 118+950 TO STA 119+300



Dwg. No.
E9
Sheet No.
75

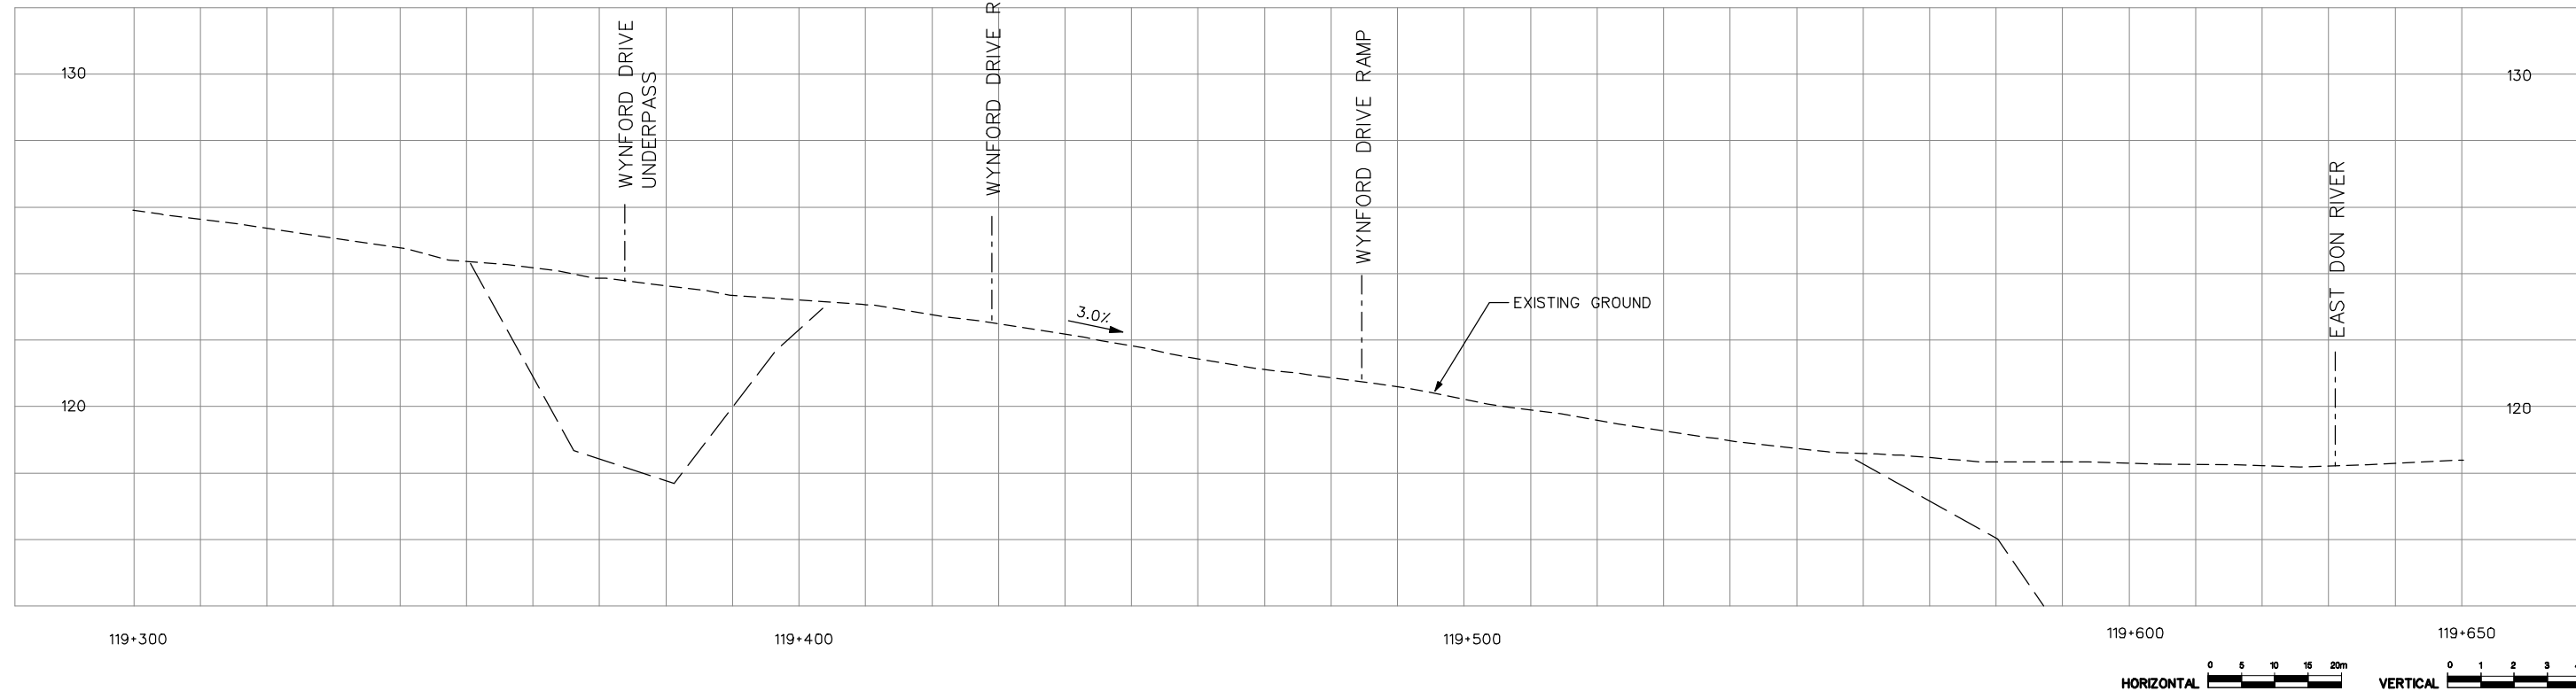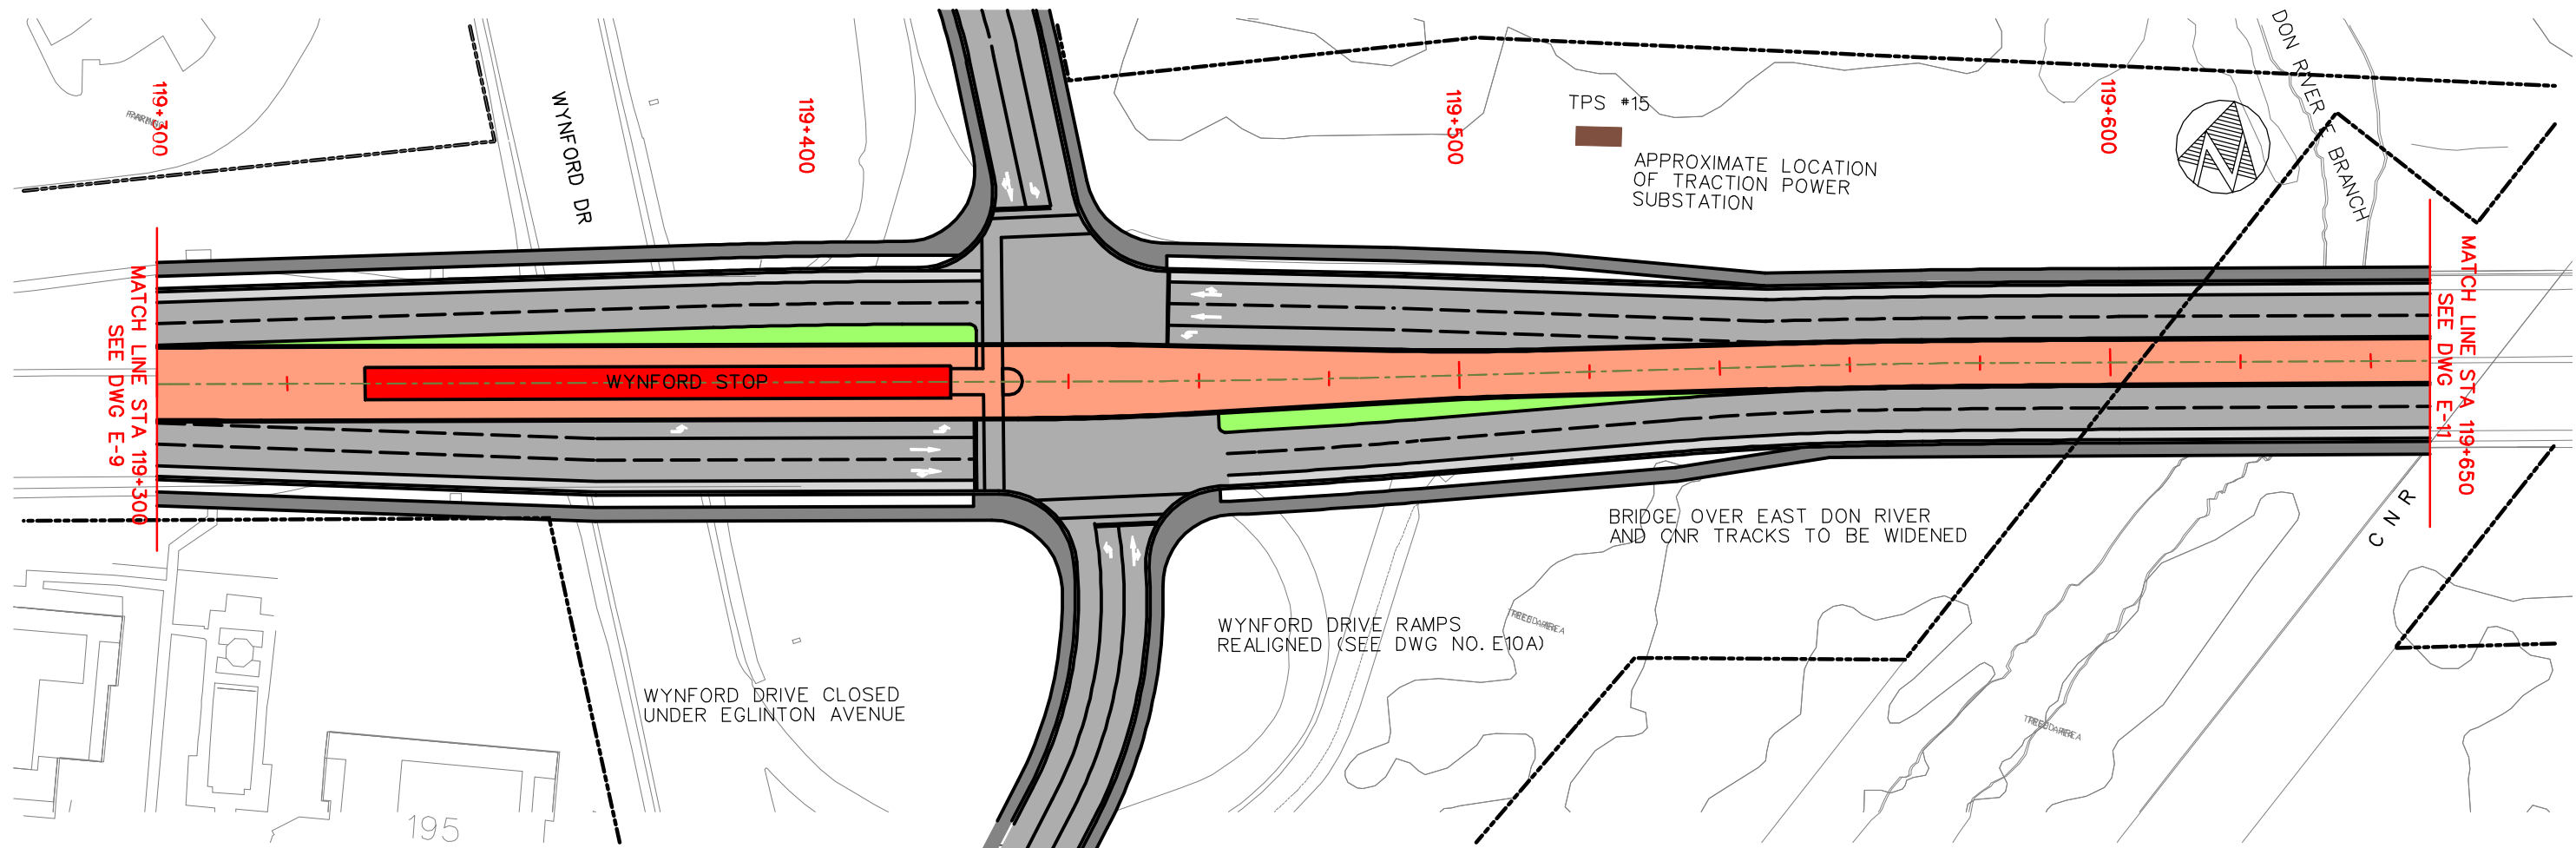


EGLINTON CROSSTOWN LRT – ENVIRONMENTAL PROJECT REPORT

EAST SURFACE SECTION
PLAN AND PROFILE STA 119+300 TO STA 119+650



Dwg. No.
E10
Sheet No.
76

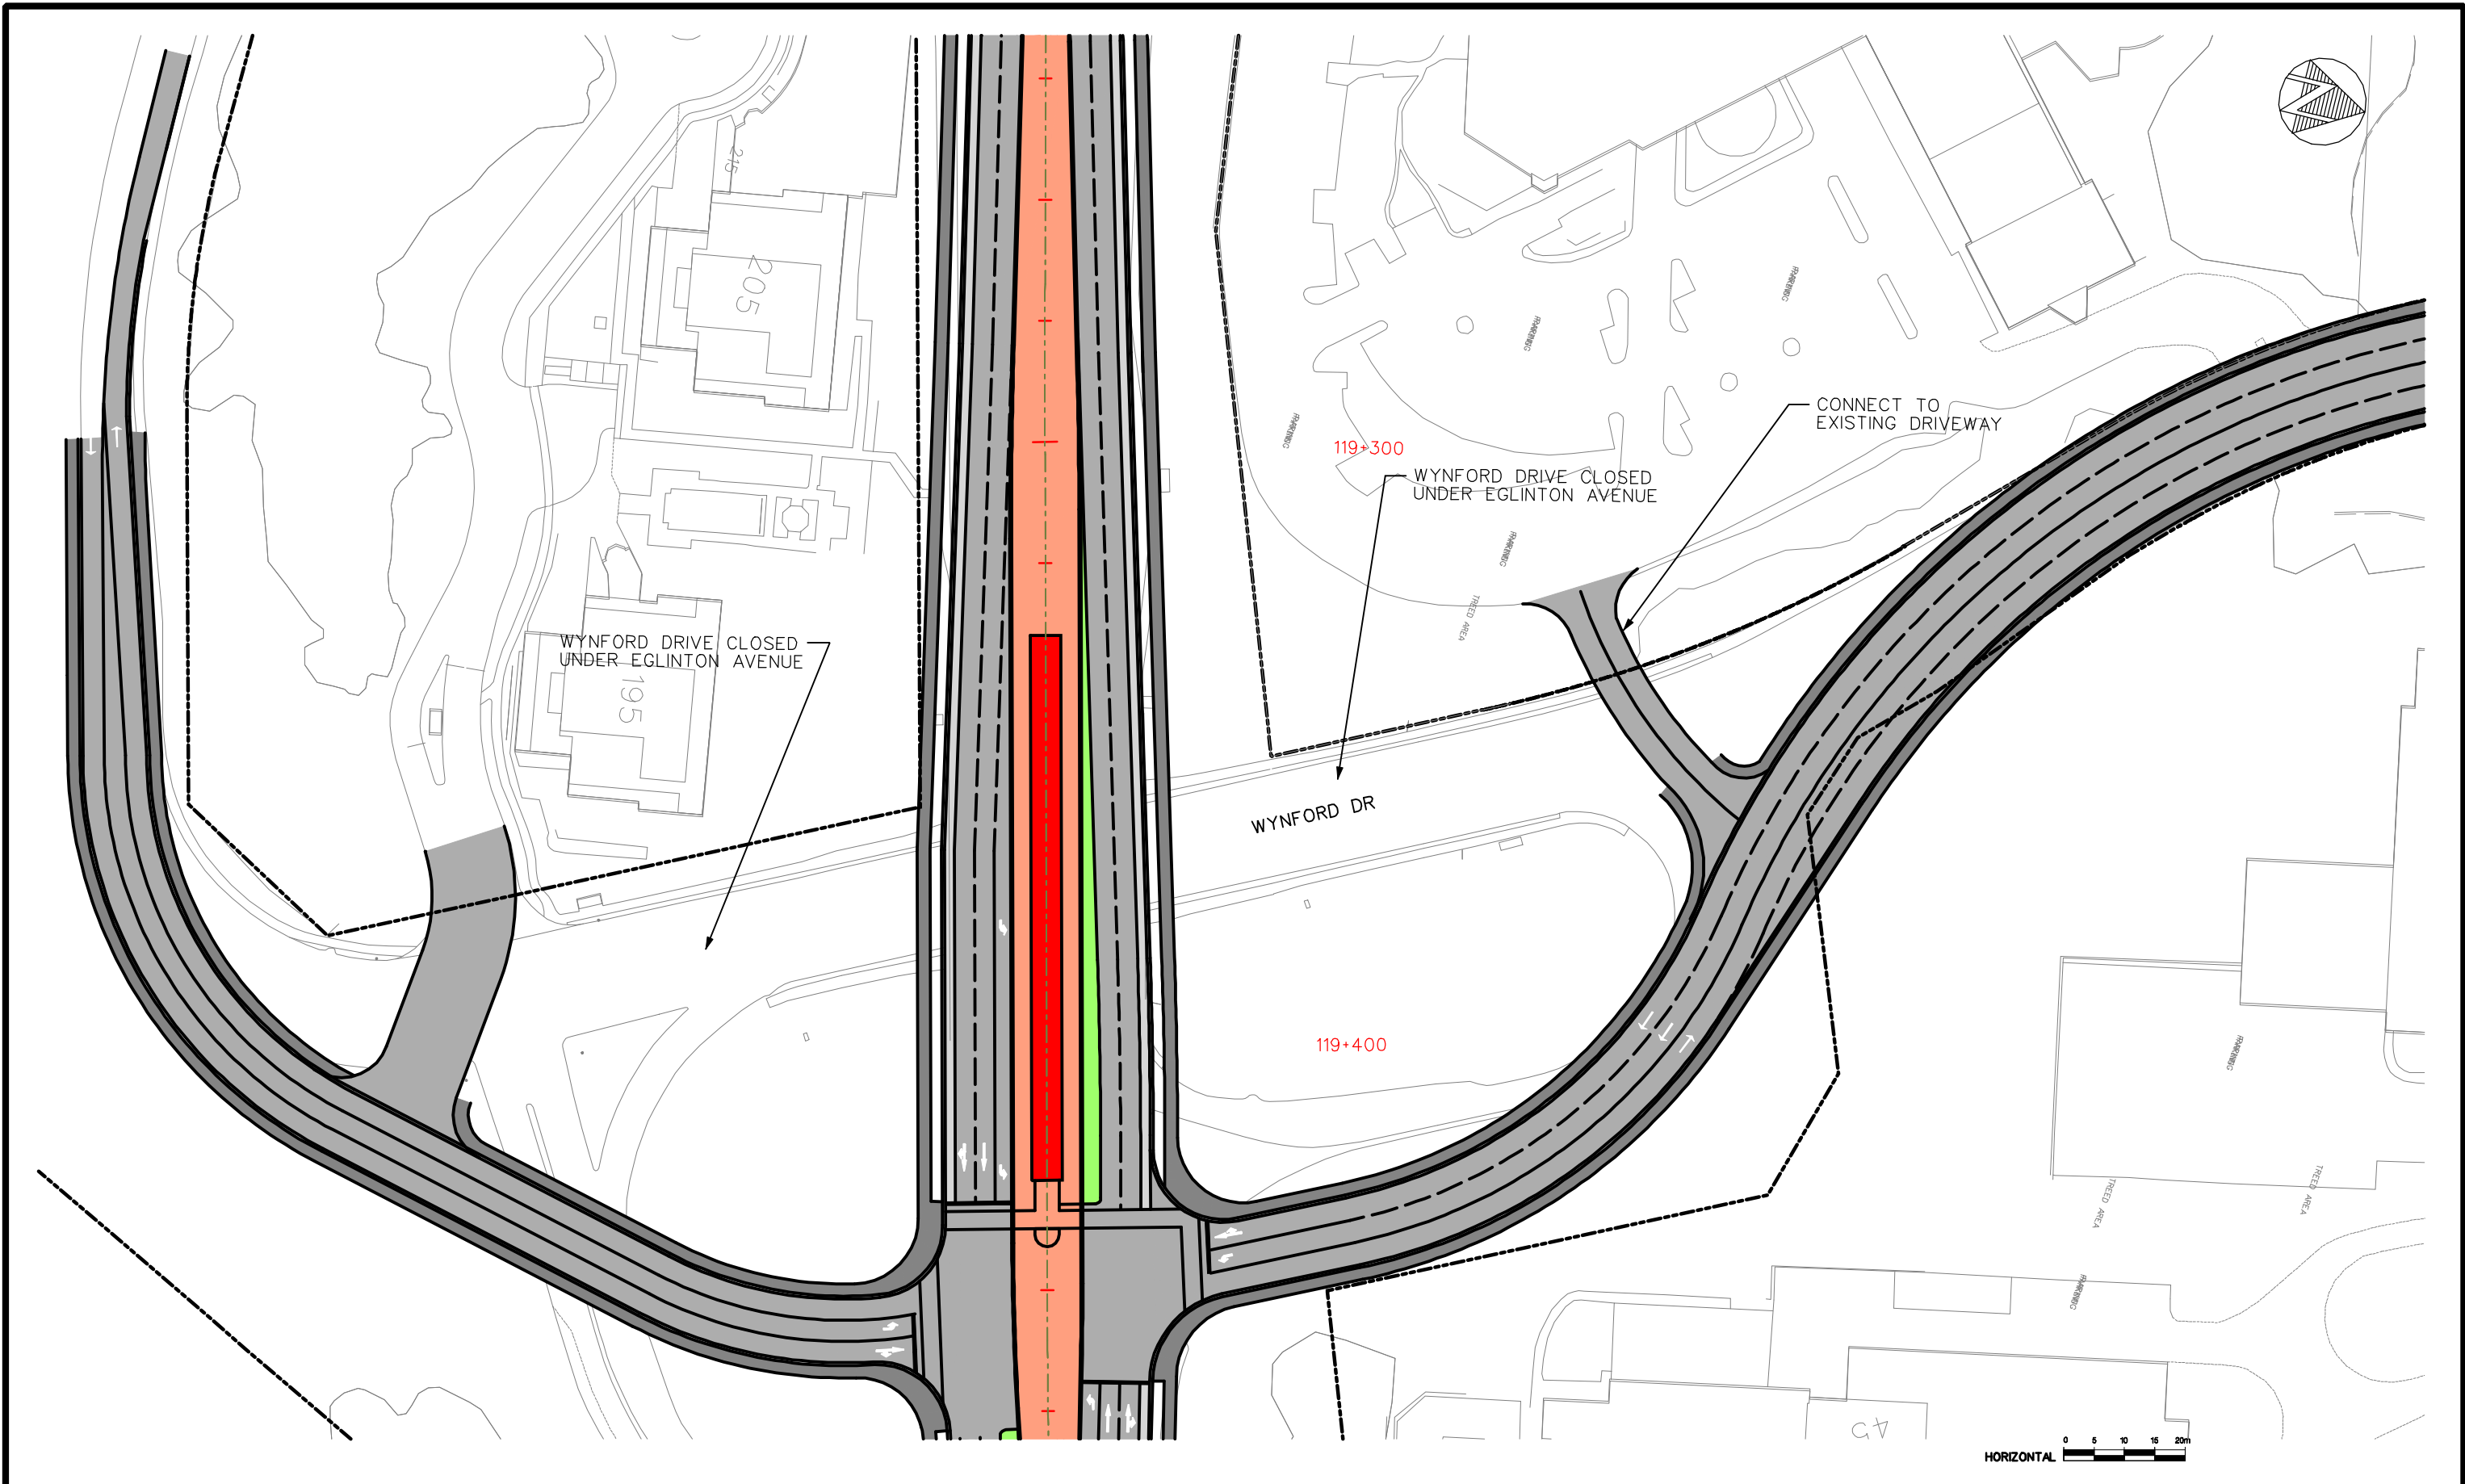


EGLINTON CROSSTOWN LRT – ENVIRONMENTAL PROJECT REPORT

EAST SURFACE SECTION
WYNFORD DRIVE – NORTH AND SOUTH RAMPS



Dwg. No.
E10A
Sheet No.
76A

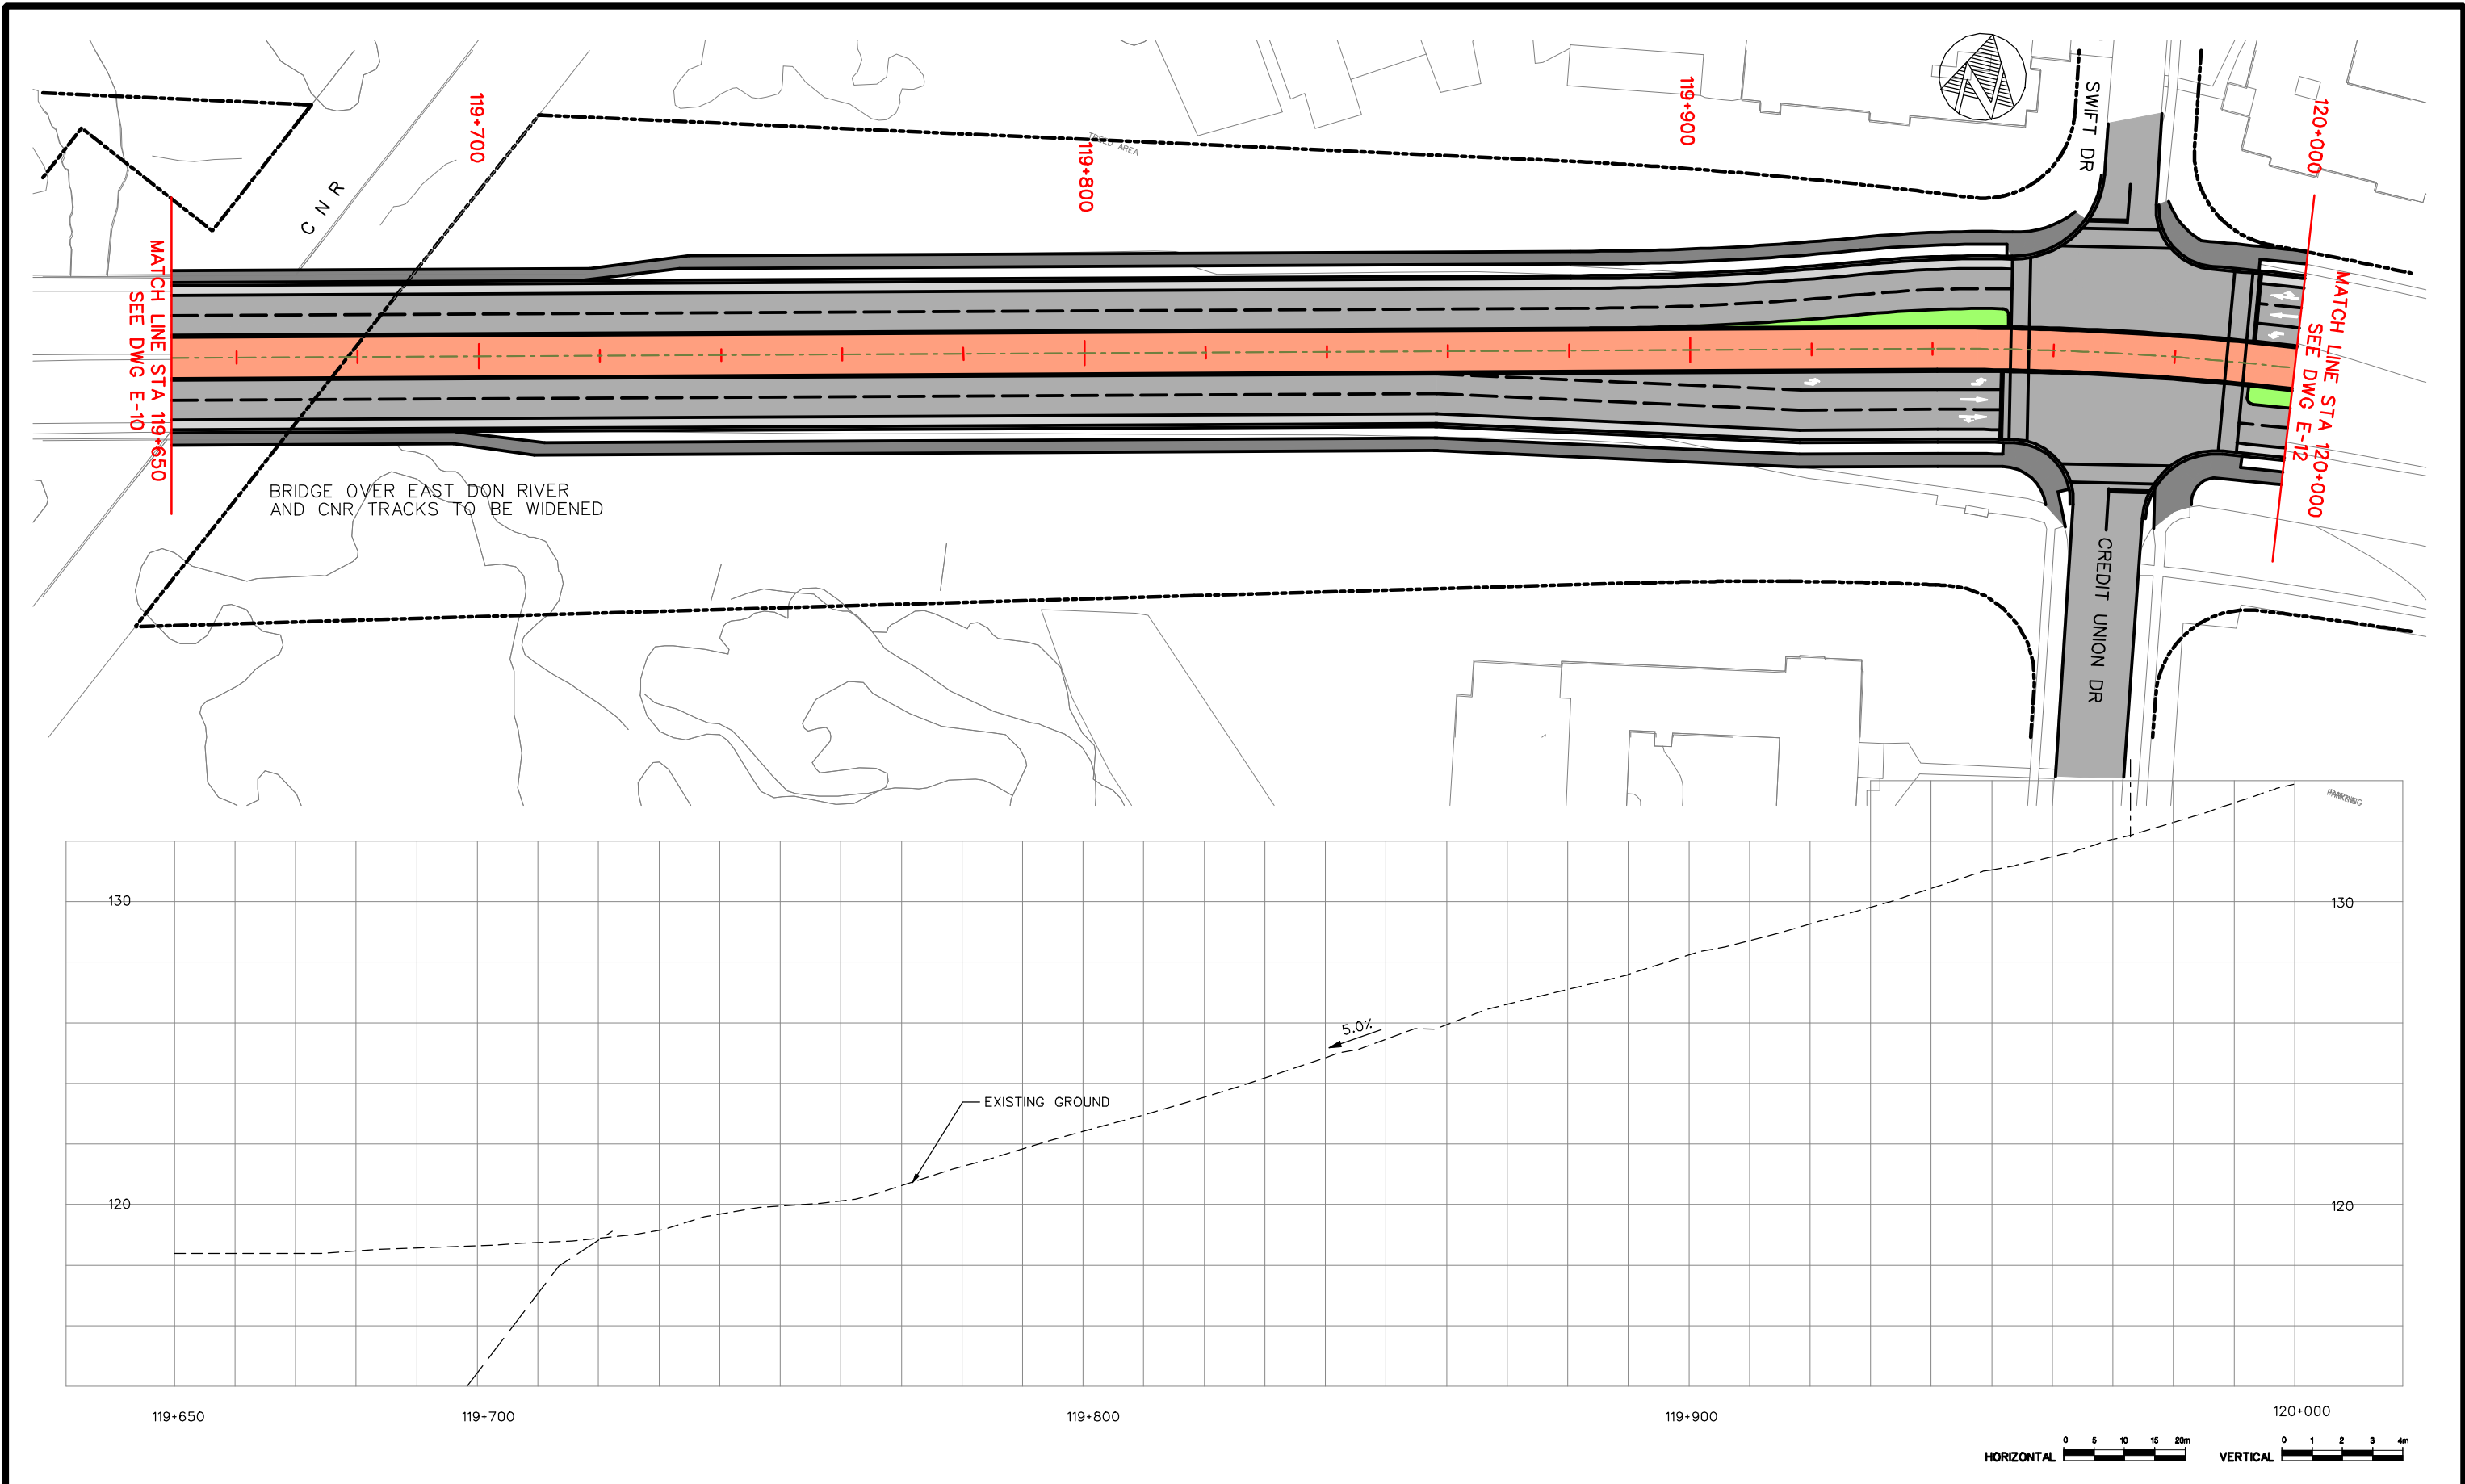



EGLINTON CROSSTOWN LRT – ENVIRONMENTAL PROJECT REPORT

EAST SURFACE SECTION
PLAN AND PROFILE STA 119+650 TO STA 120+000



TORONTO TRANSIT COMMISSION
TRANSIT CITY DEPARTMENT

Dwg. No.
E11
Sheet No.
77

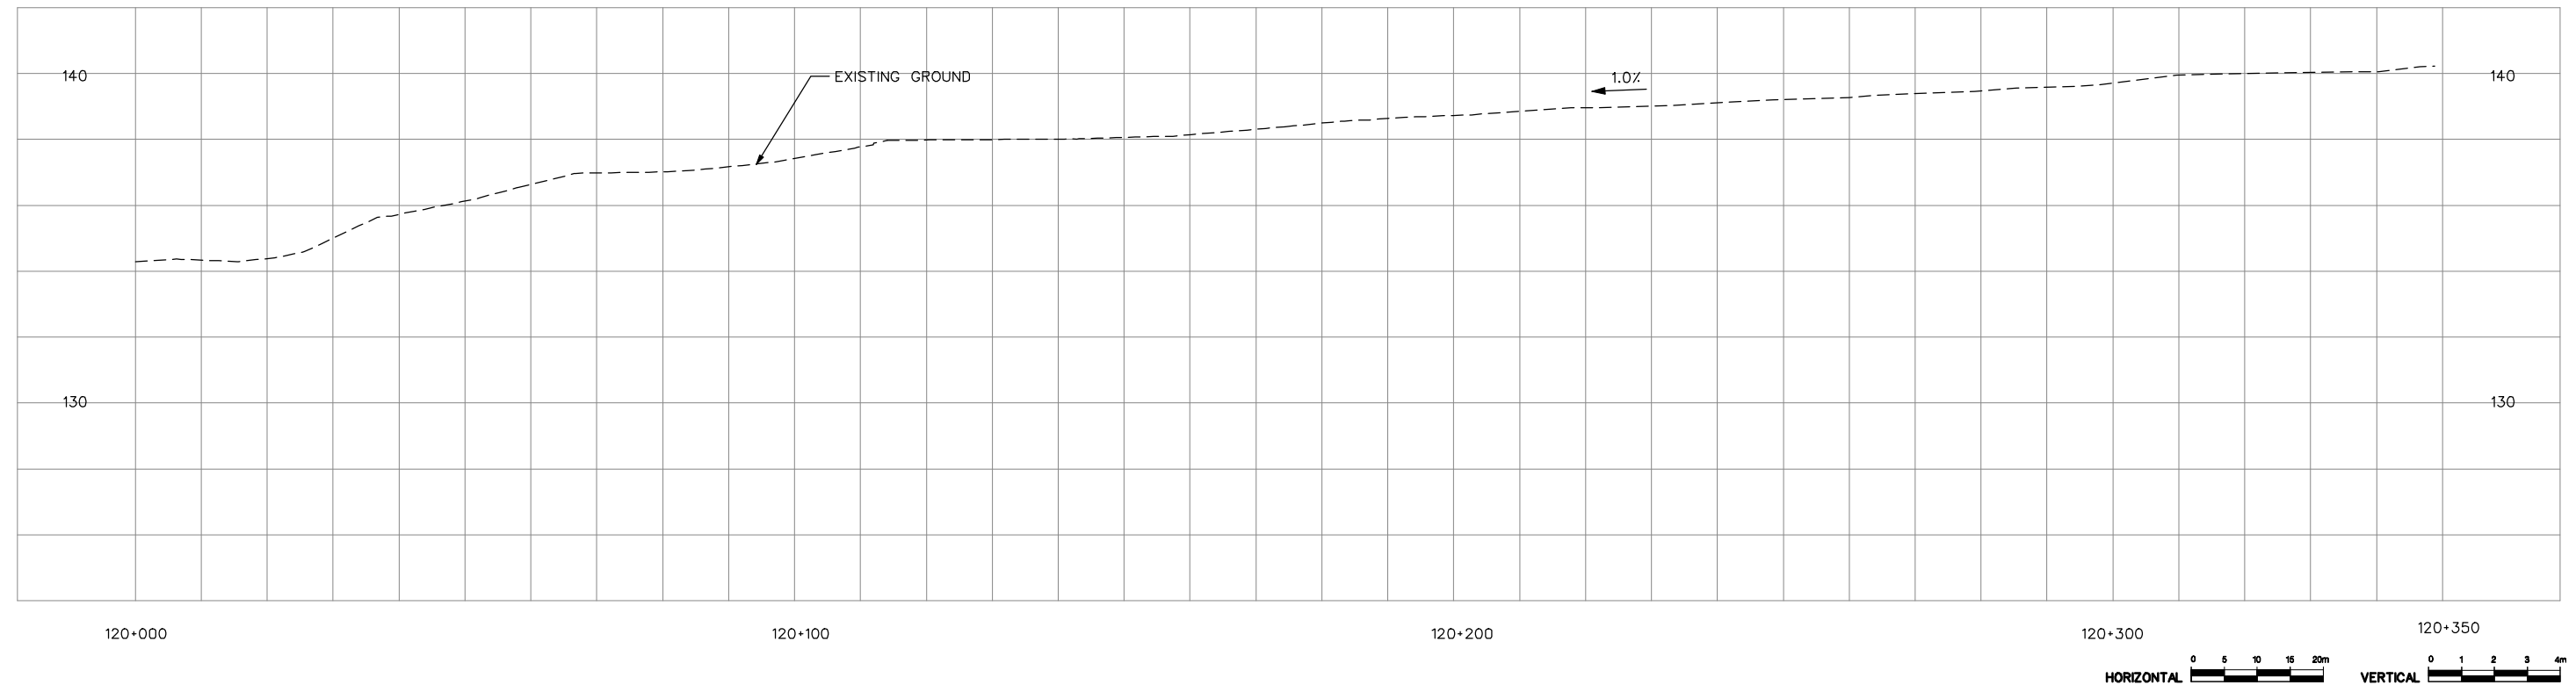
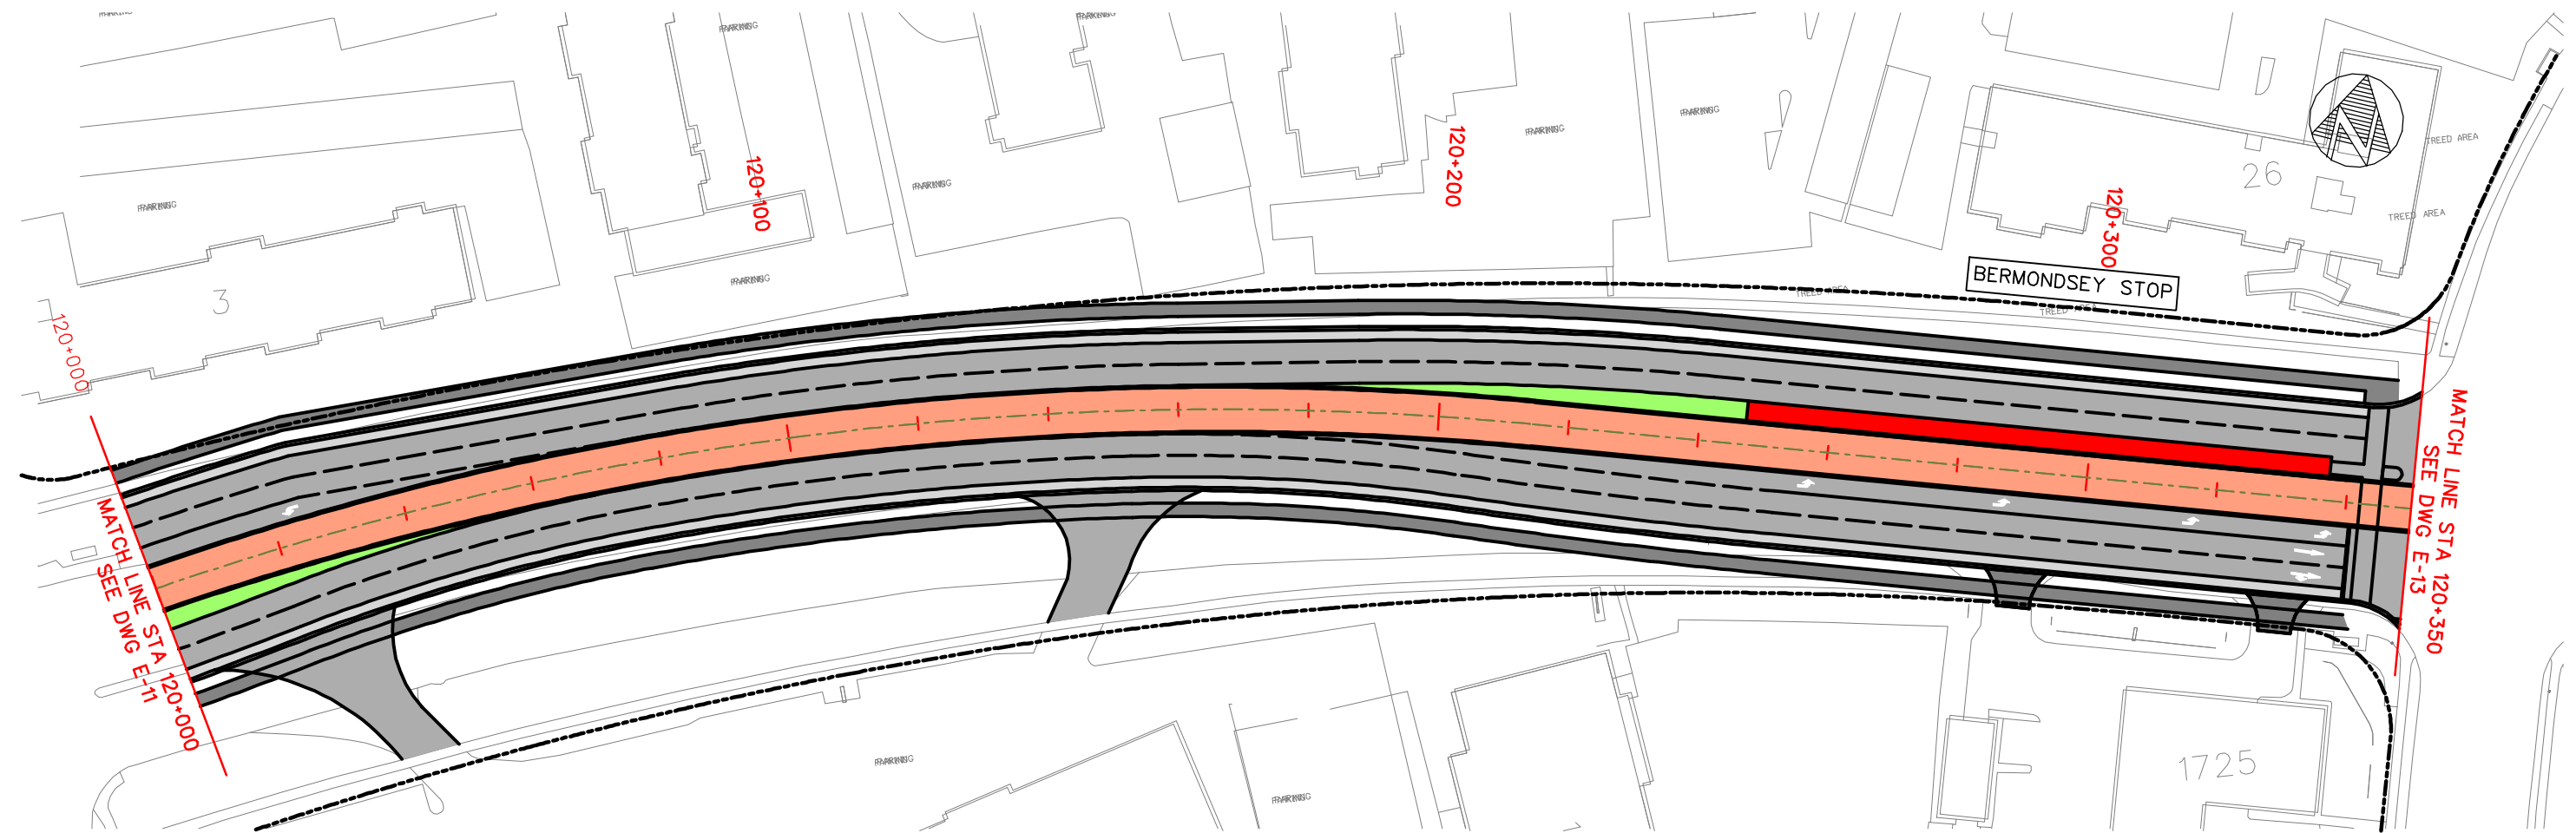


EGLINTON CROSSTOWN LRT – ENVIRONMENTAL PROJECT REPORT

EAST SURFACE SECTION
PLAN AND PROFILE STA 120+000 TO STA 120+350



Dwg. No.
E12
Sheet No.
78

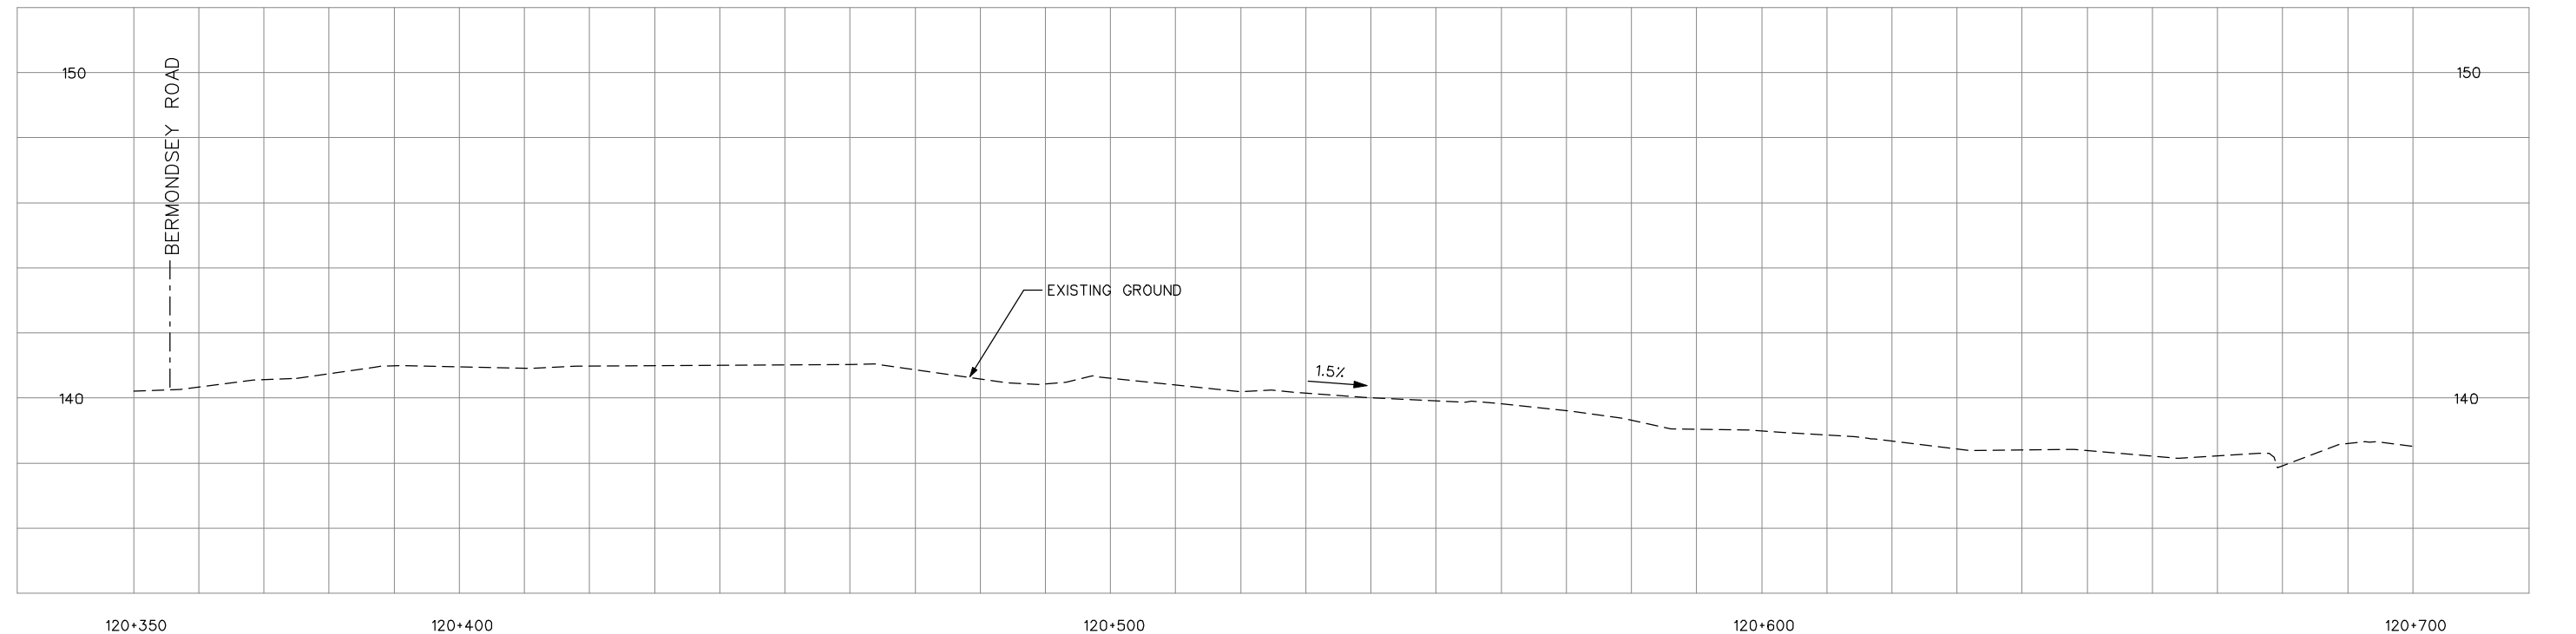
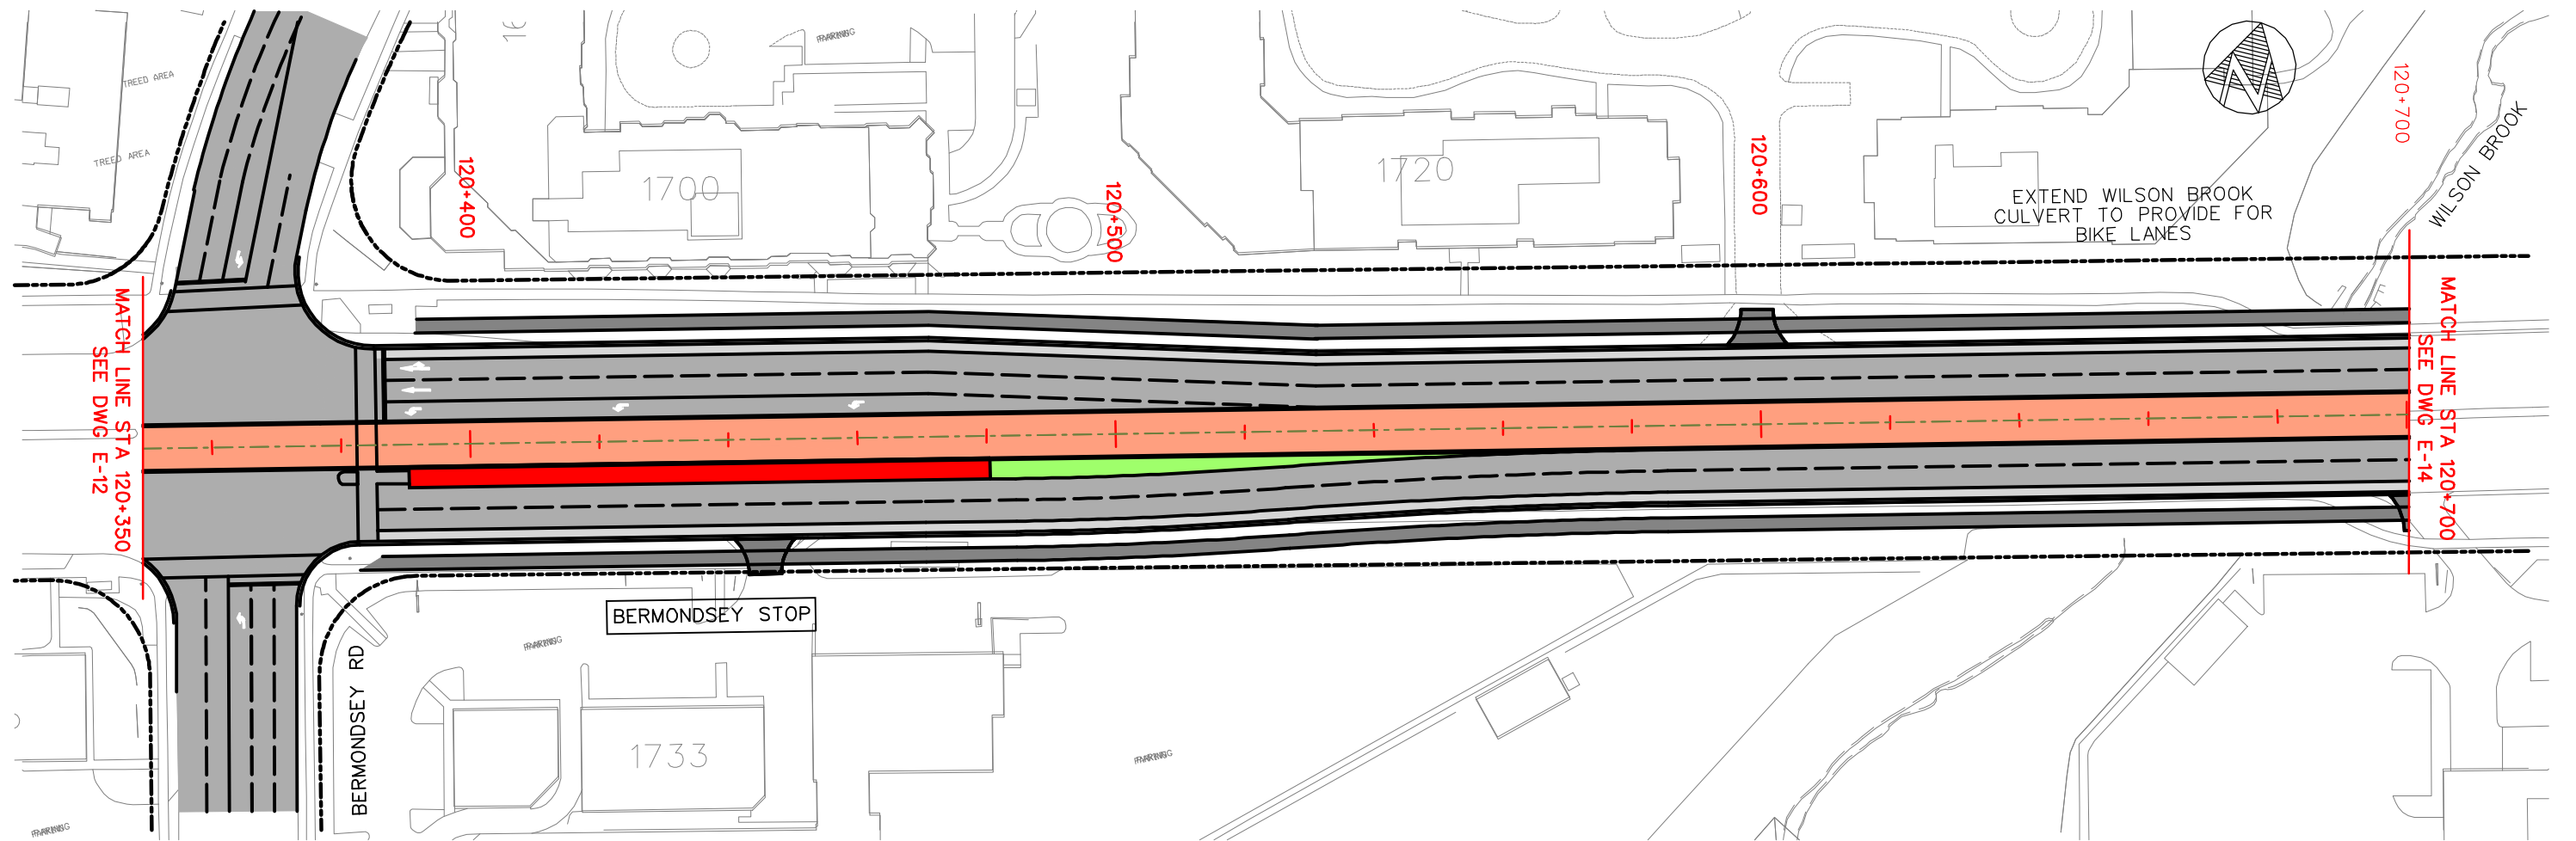


EGLINTON CROSSTOWN LRT – ENVIRONMENTAL PROJECT REPORT

EAST SURFACE SECTION
PLAN AND PROFILE STA 120+350 TO STA 120+700



Dwg. No.
E13
Sheet No.
79

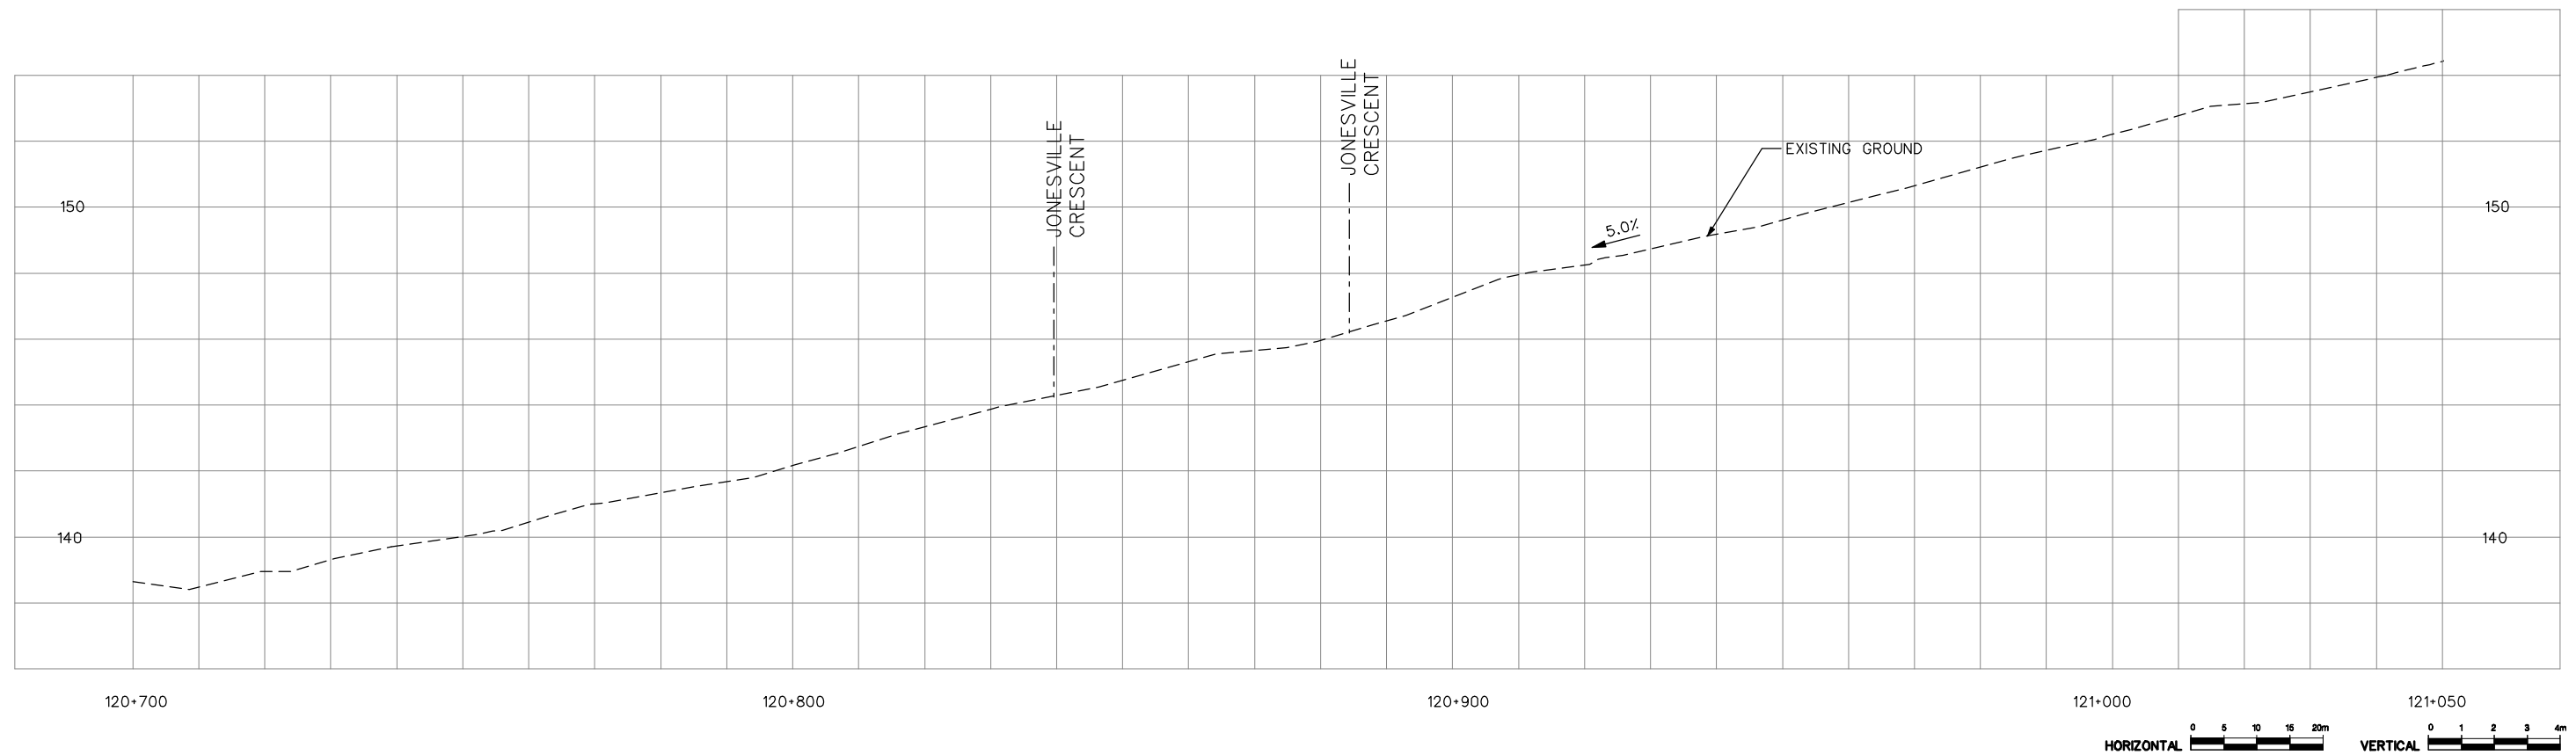
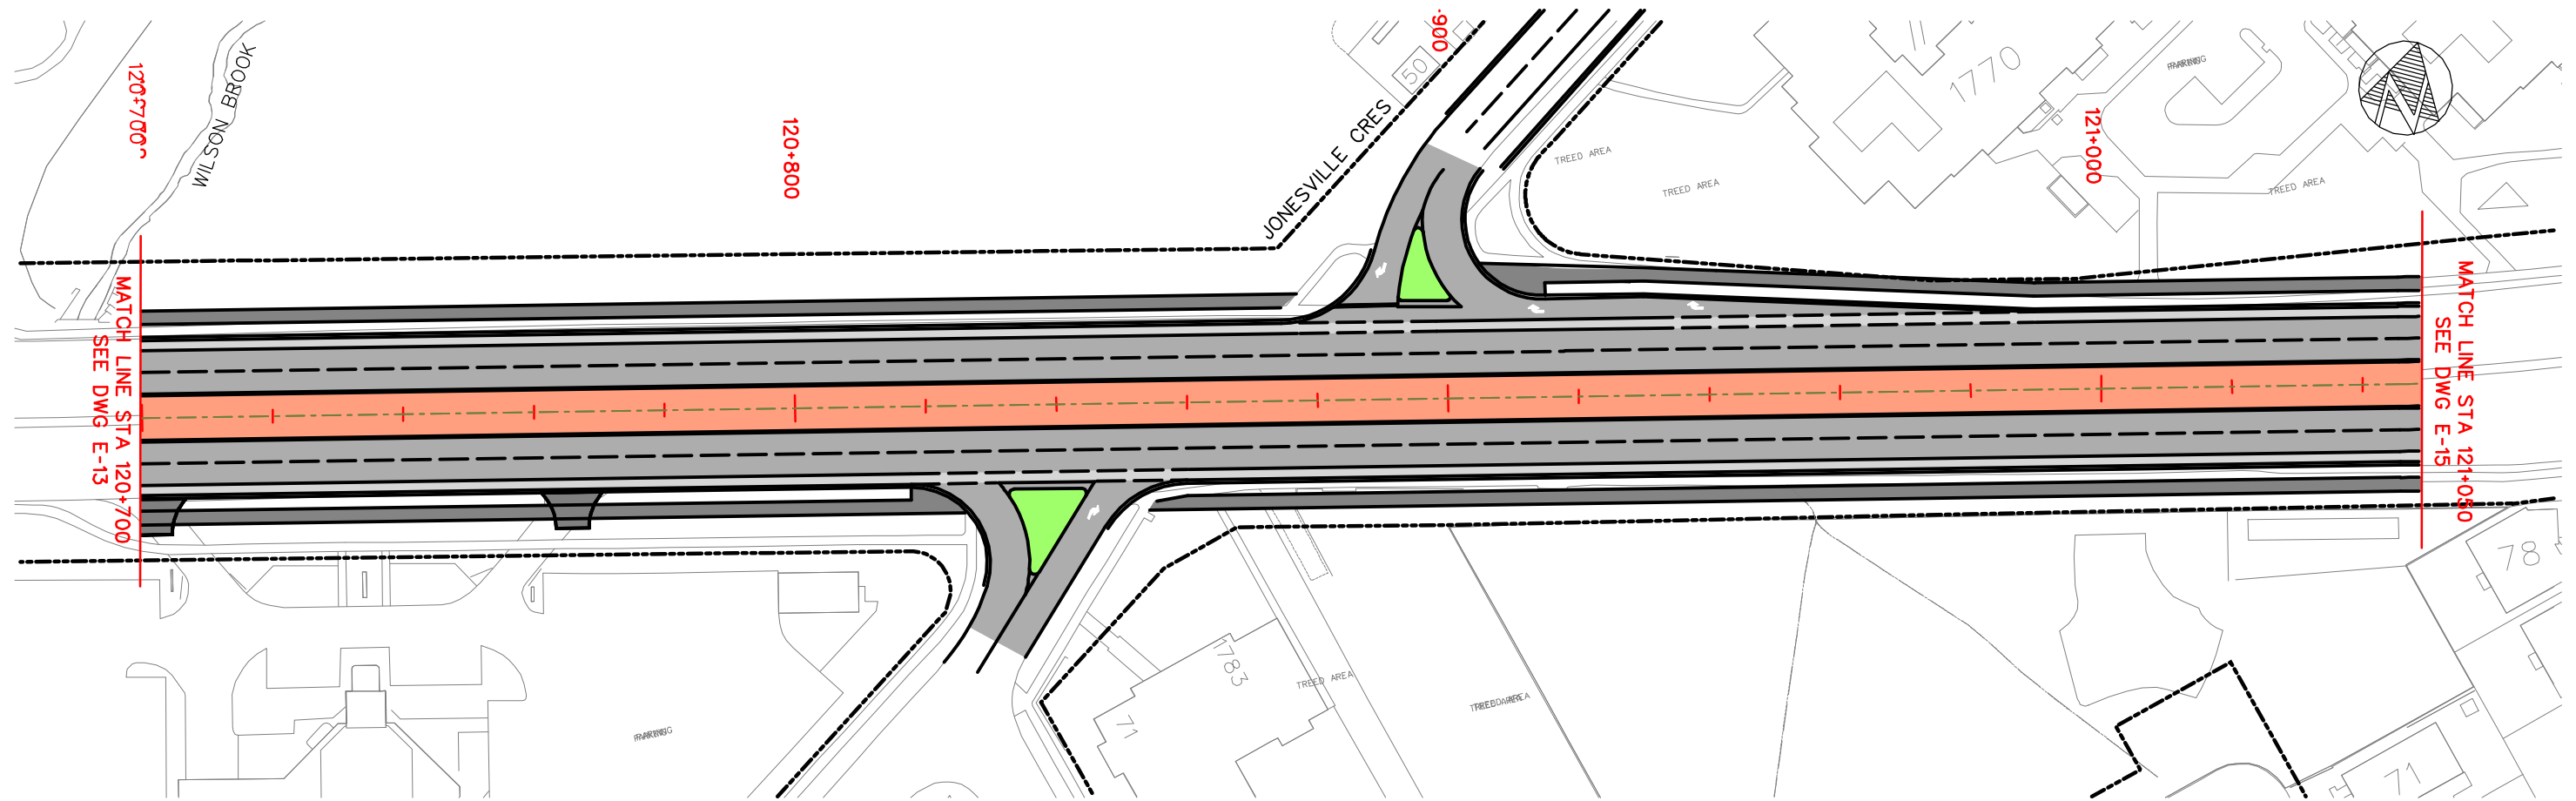


EGLINTON CROSSTOWN LRT – ENVIRONMENTAL PROJECT REPORT

EAST SURFACE SECTION
 PLAN AND PROFILE STA 120+700 TO STA 121+050



Dwg. No.
E14
 Sheet No.
80

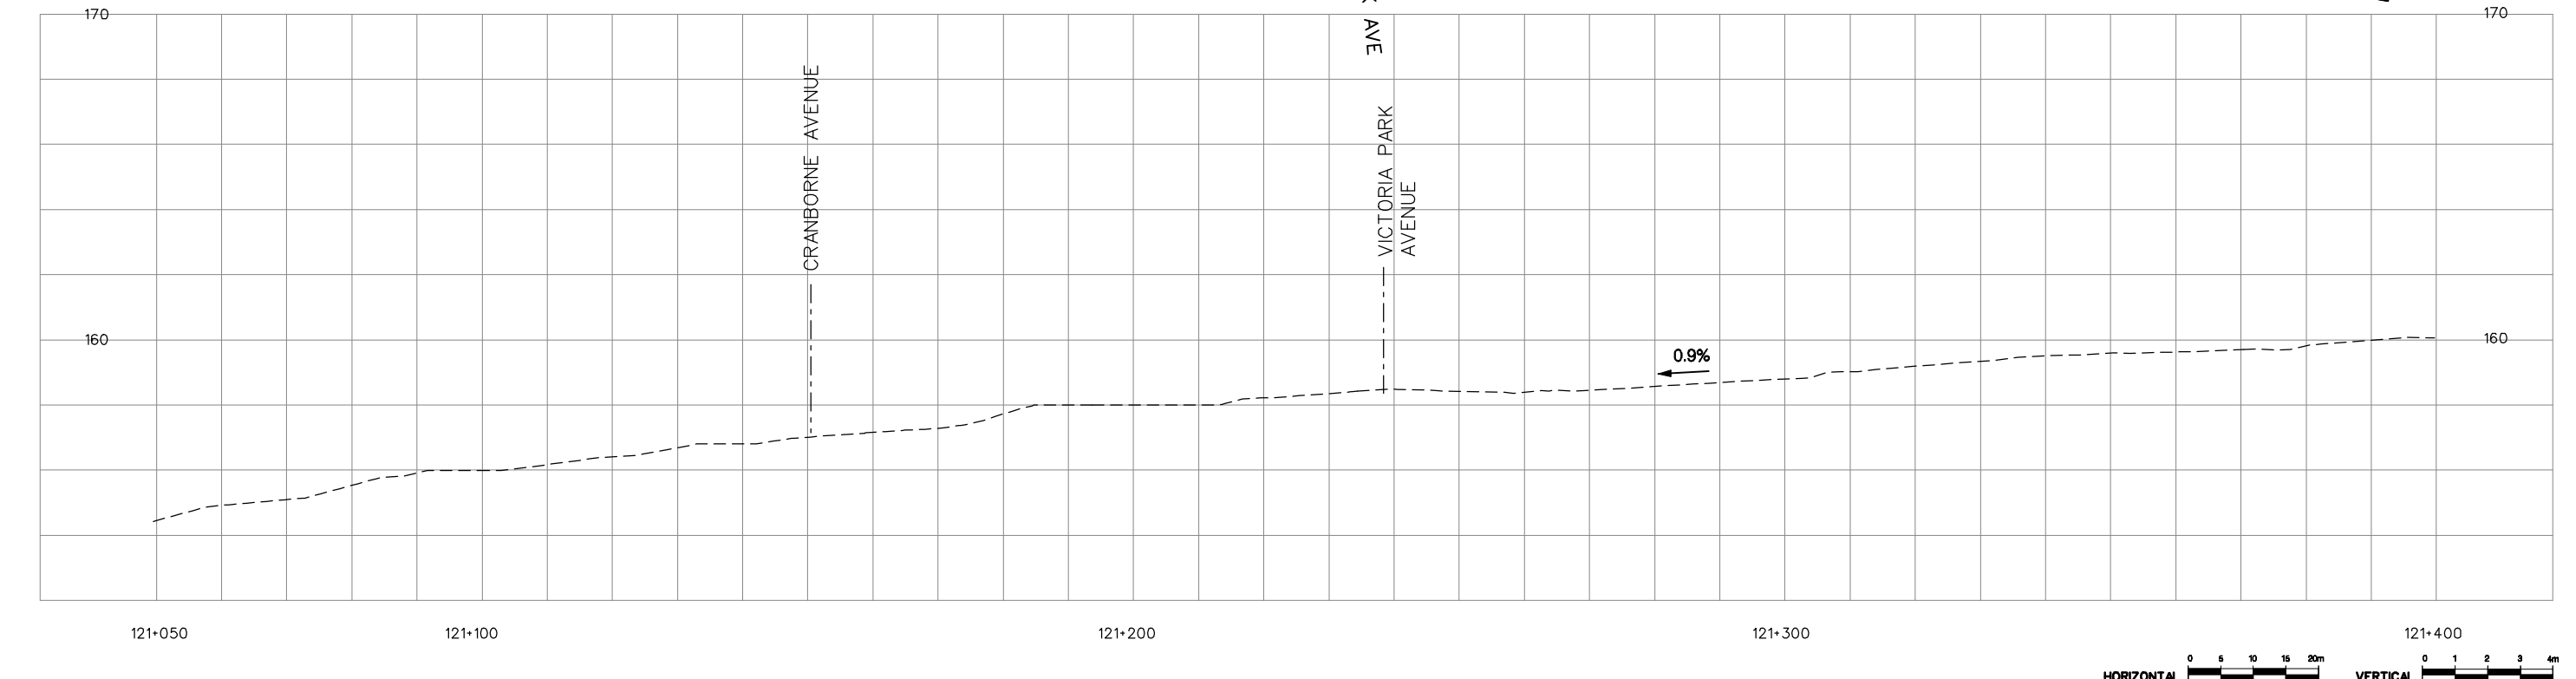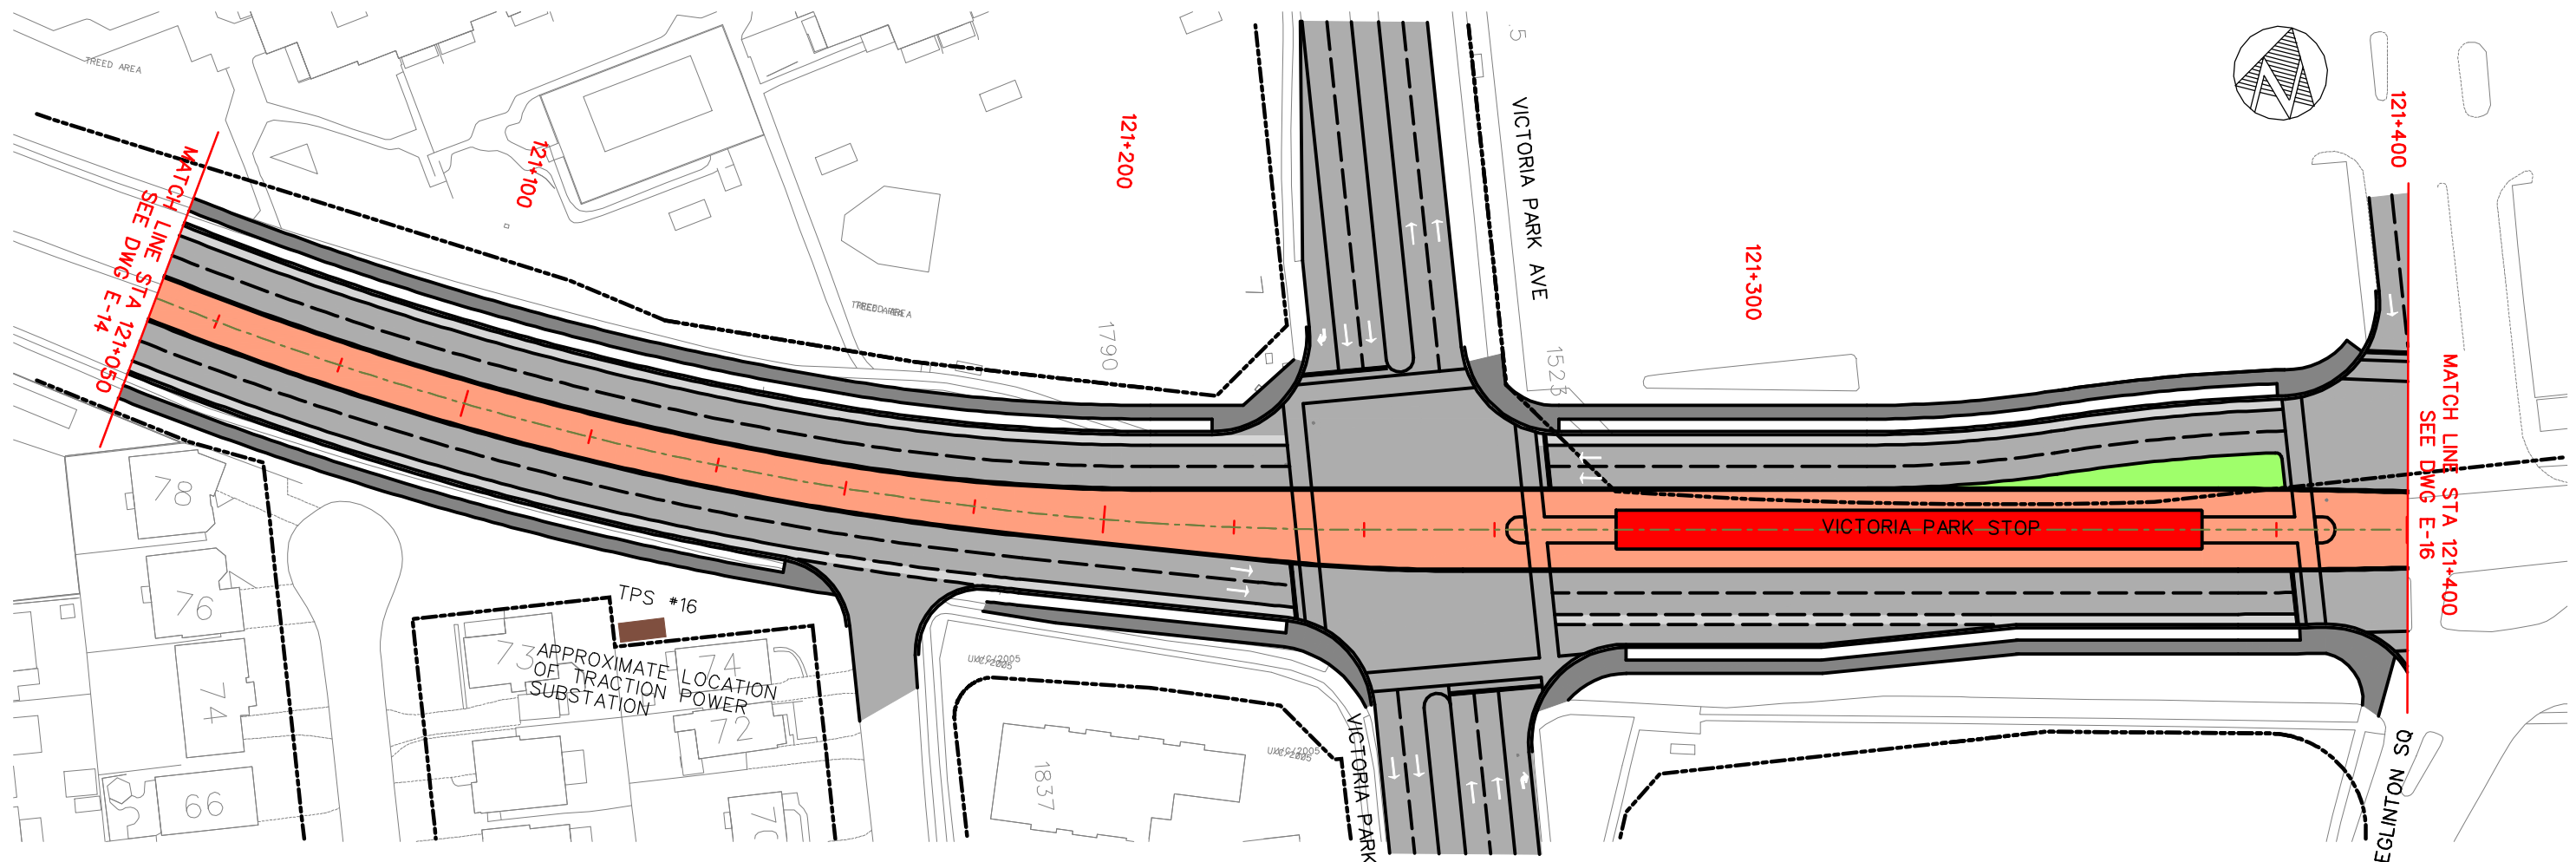


EGLINTON CROSSTOWN LRT – ENVIRONMENTAL PROJECT REPORT


EAST SURFACE SECTION
 PLAN AND PROFILE STA 121+050 TO STA 121+400



Dwg. No.
 E15
 Sheet No.
 81

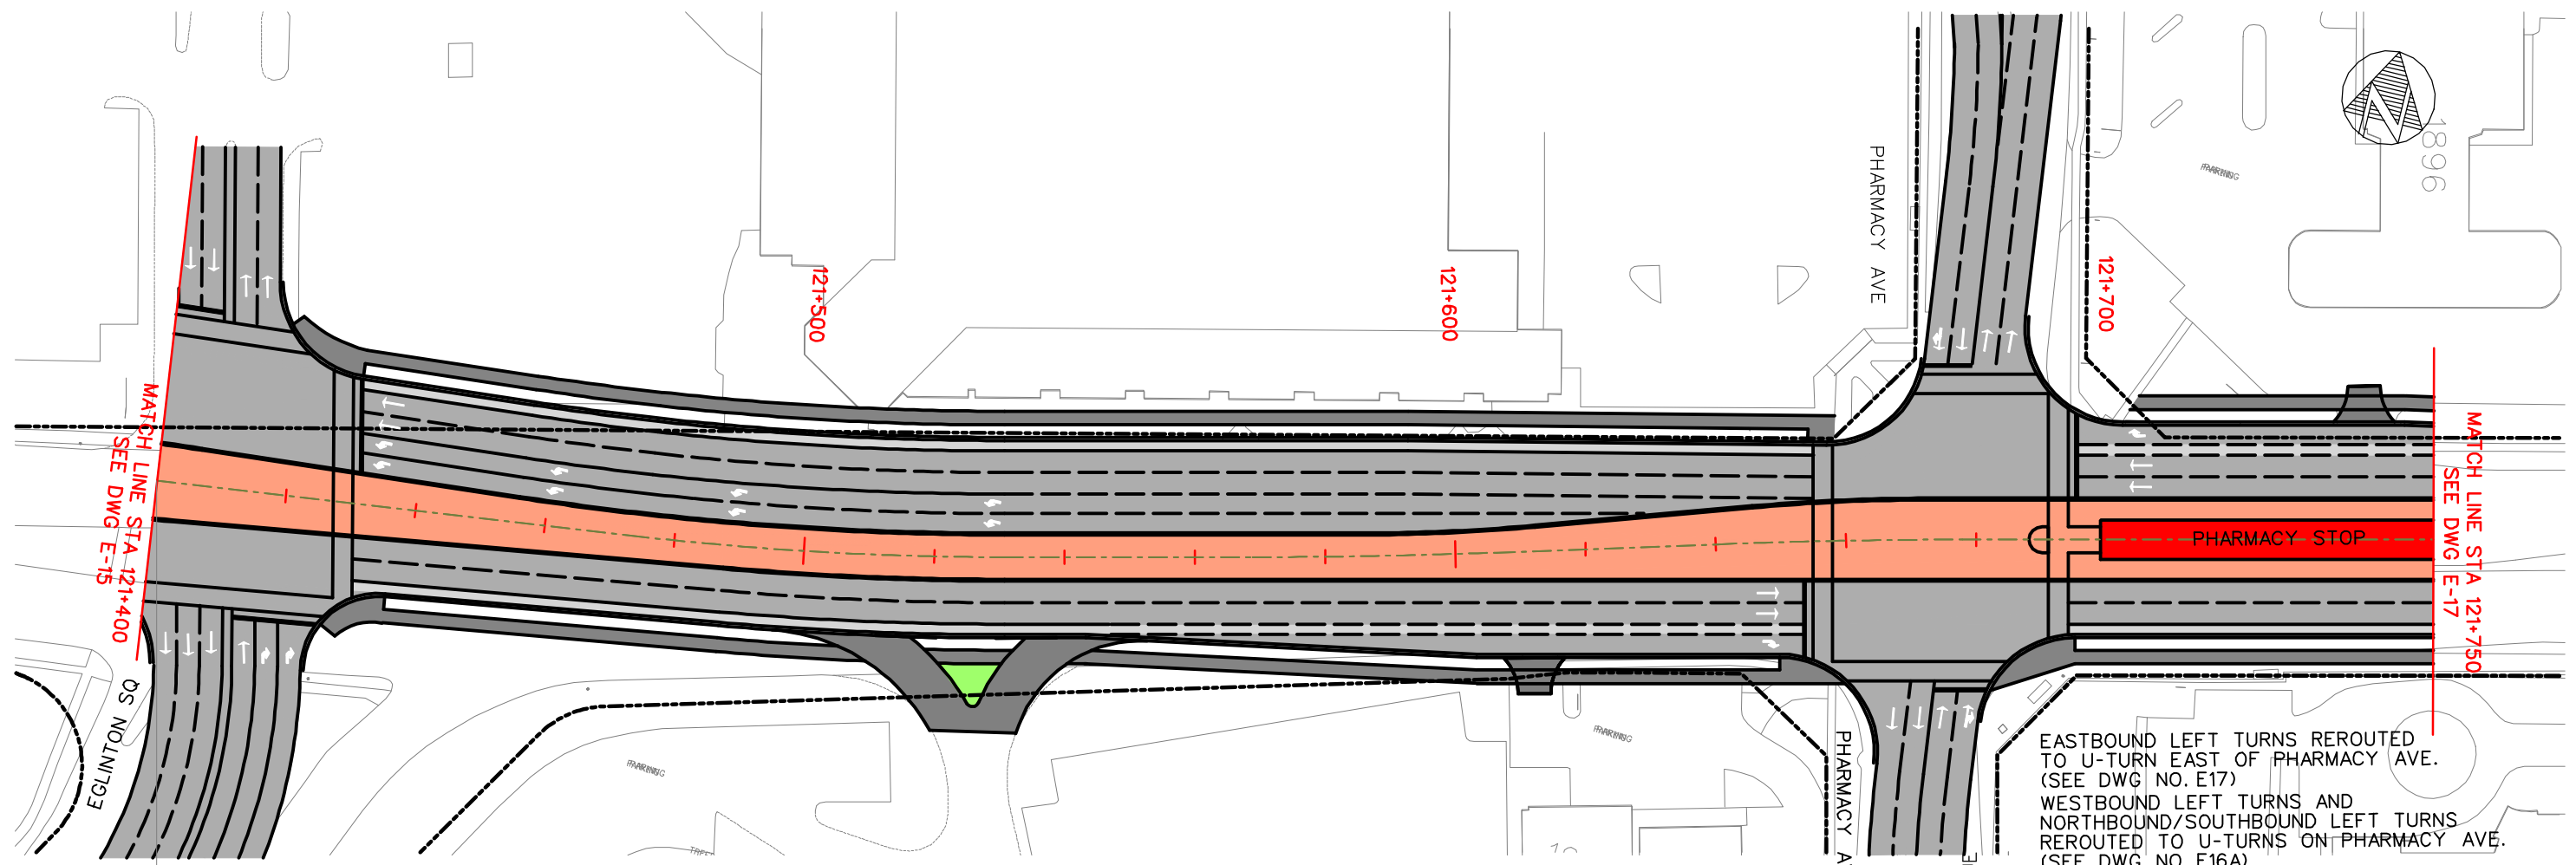

EASTBOUND LEFT TURNS REROUTED TO U-TURN EAST OF PHARMACY AVE. (SEE DWG NO. E17)
 WESTBOUND LEFT TURNS AND NORTHBOUND/SOUTHBOUND LEFT TURNS REROUTED TO U-TURNS ON PHARMACY AVE. (SEE DWG NO. E16A)

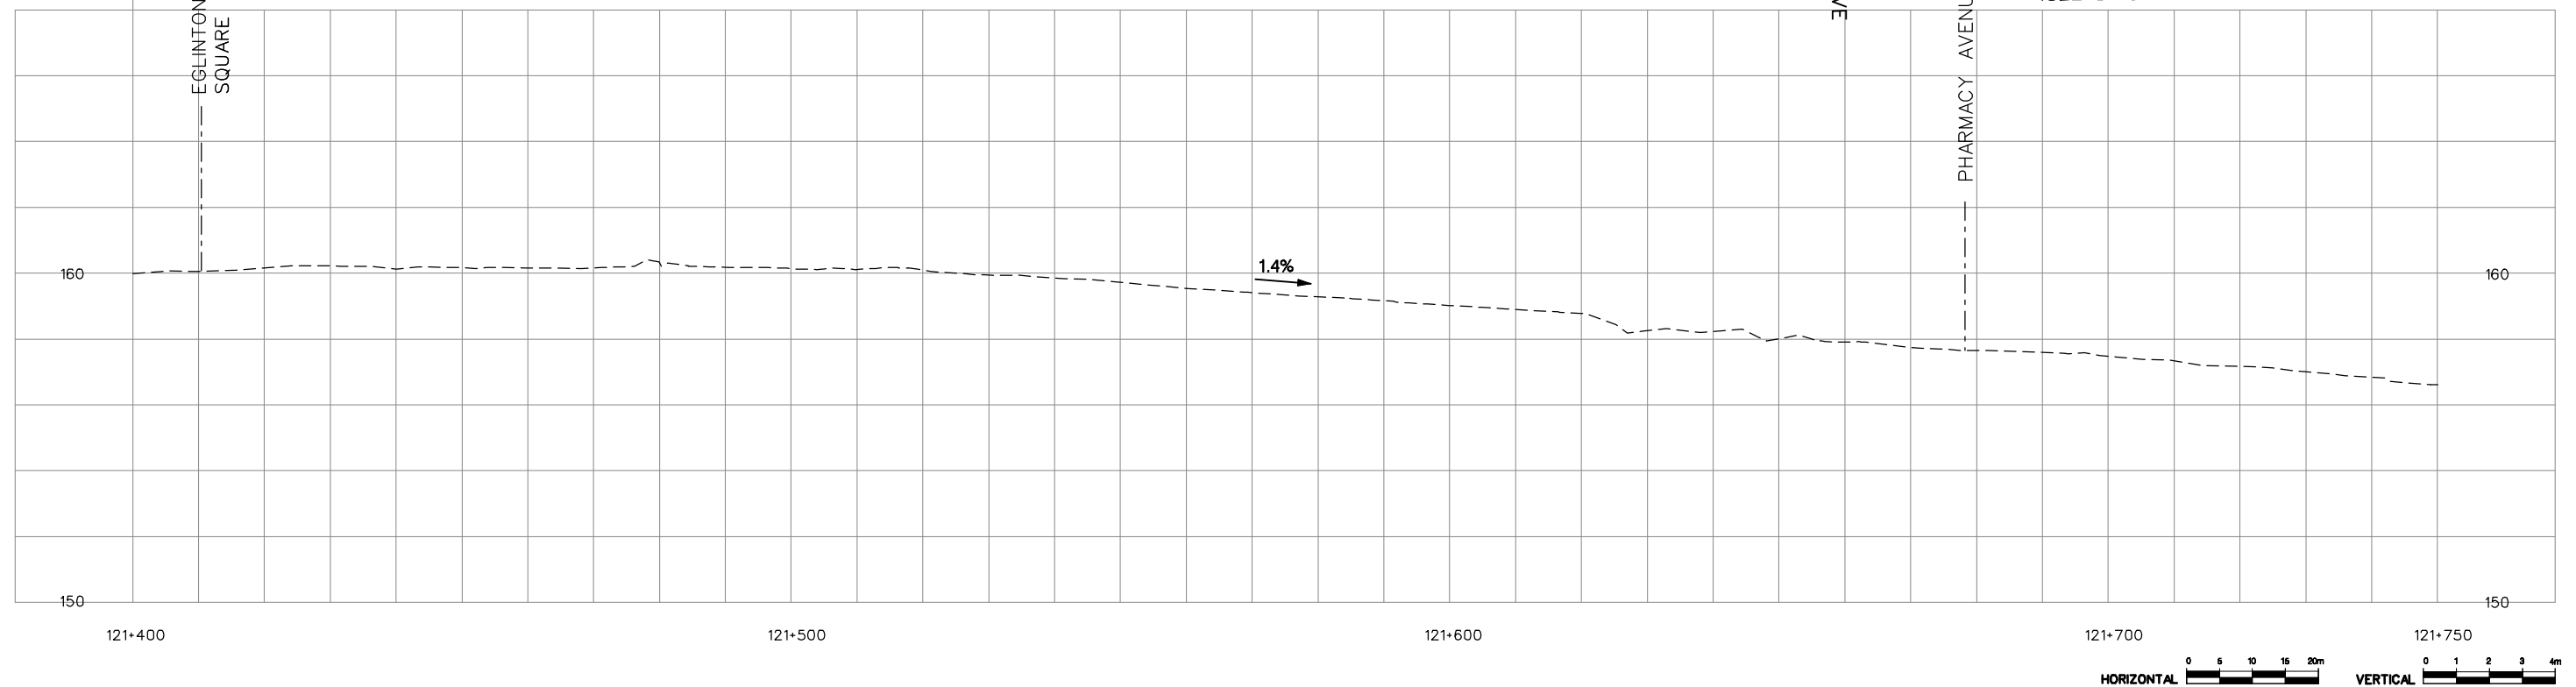


EGLINTON CROSSTOWN LRT – ENVIRONMENTAL PROJECT REPORT

EAST SURFACE SECTION
 PLAN AND PROFILE STA 121+400 TO STA 121+750



Dwg. No.
 E16
 Sheet No.
 82


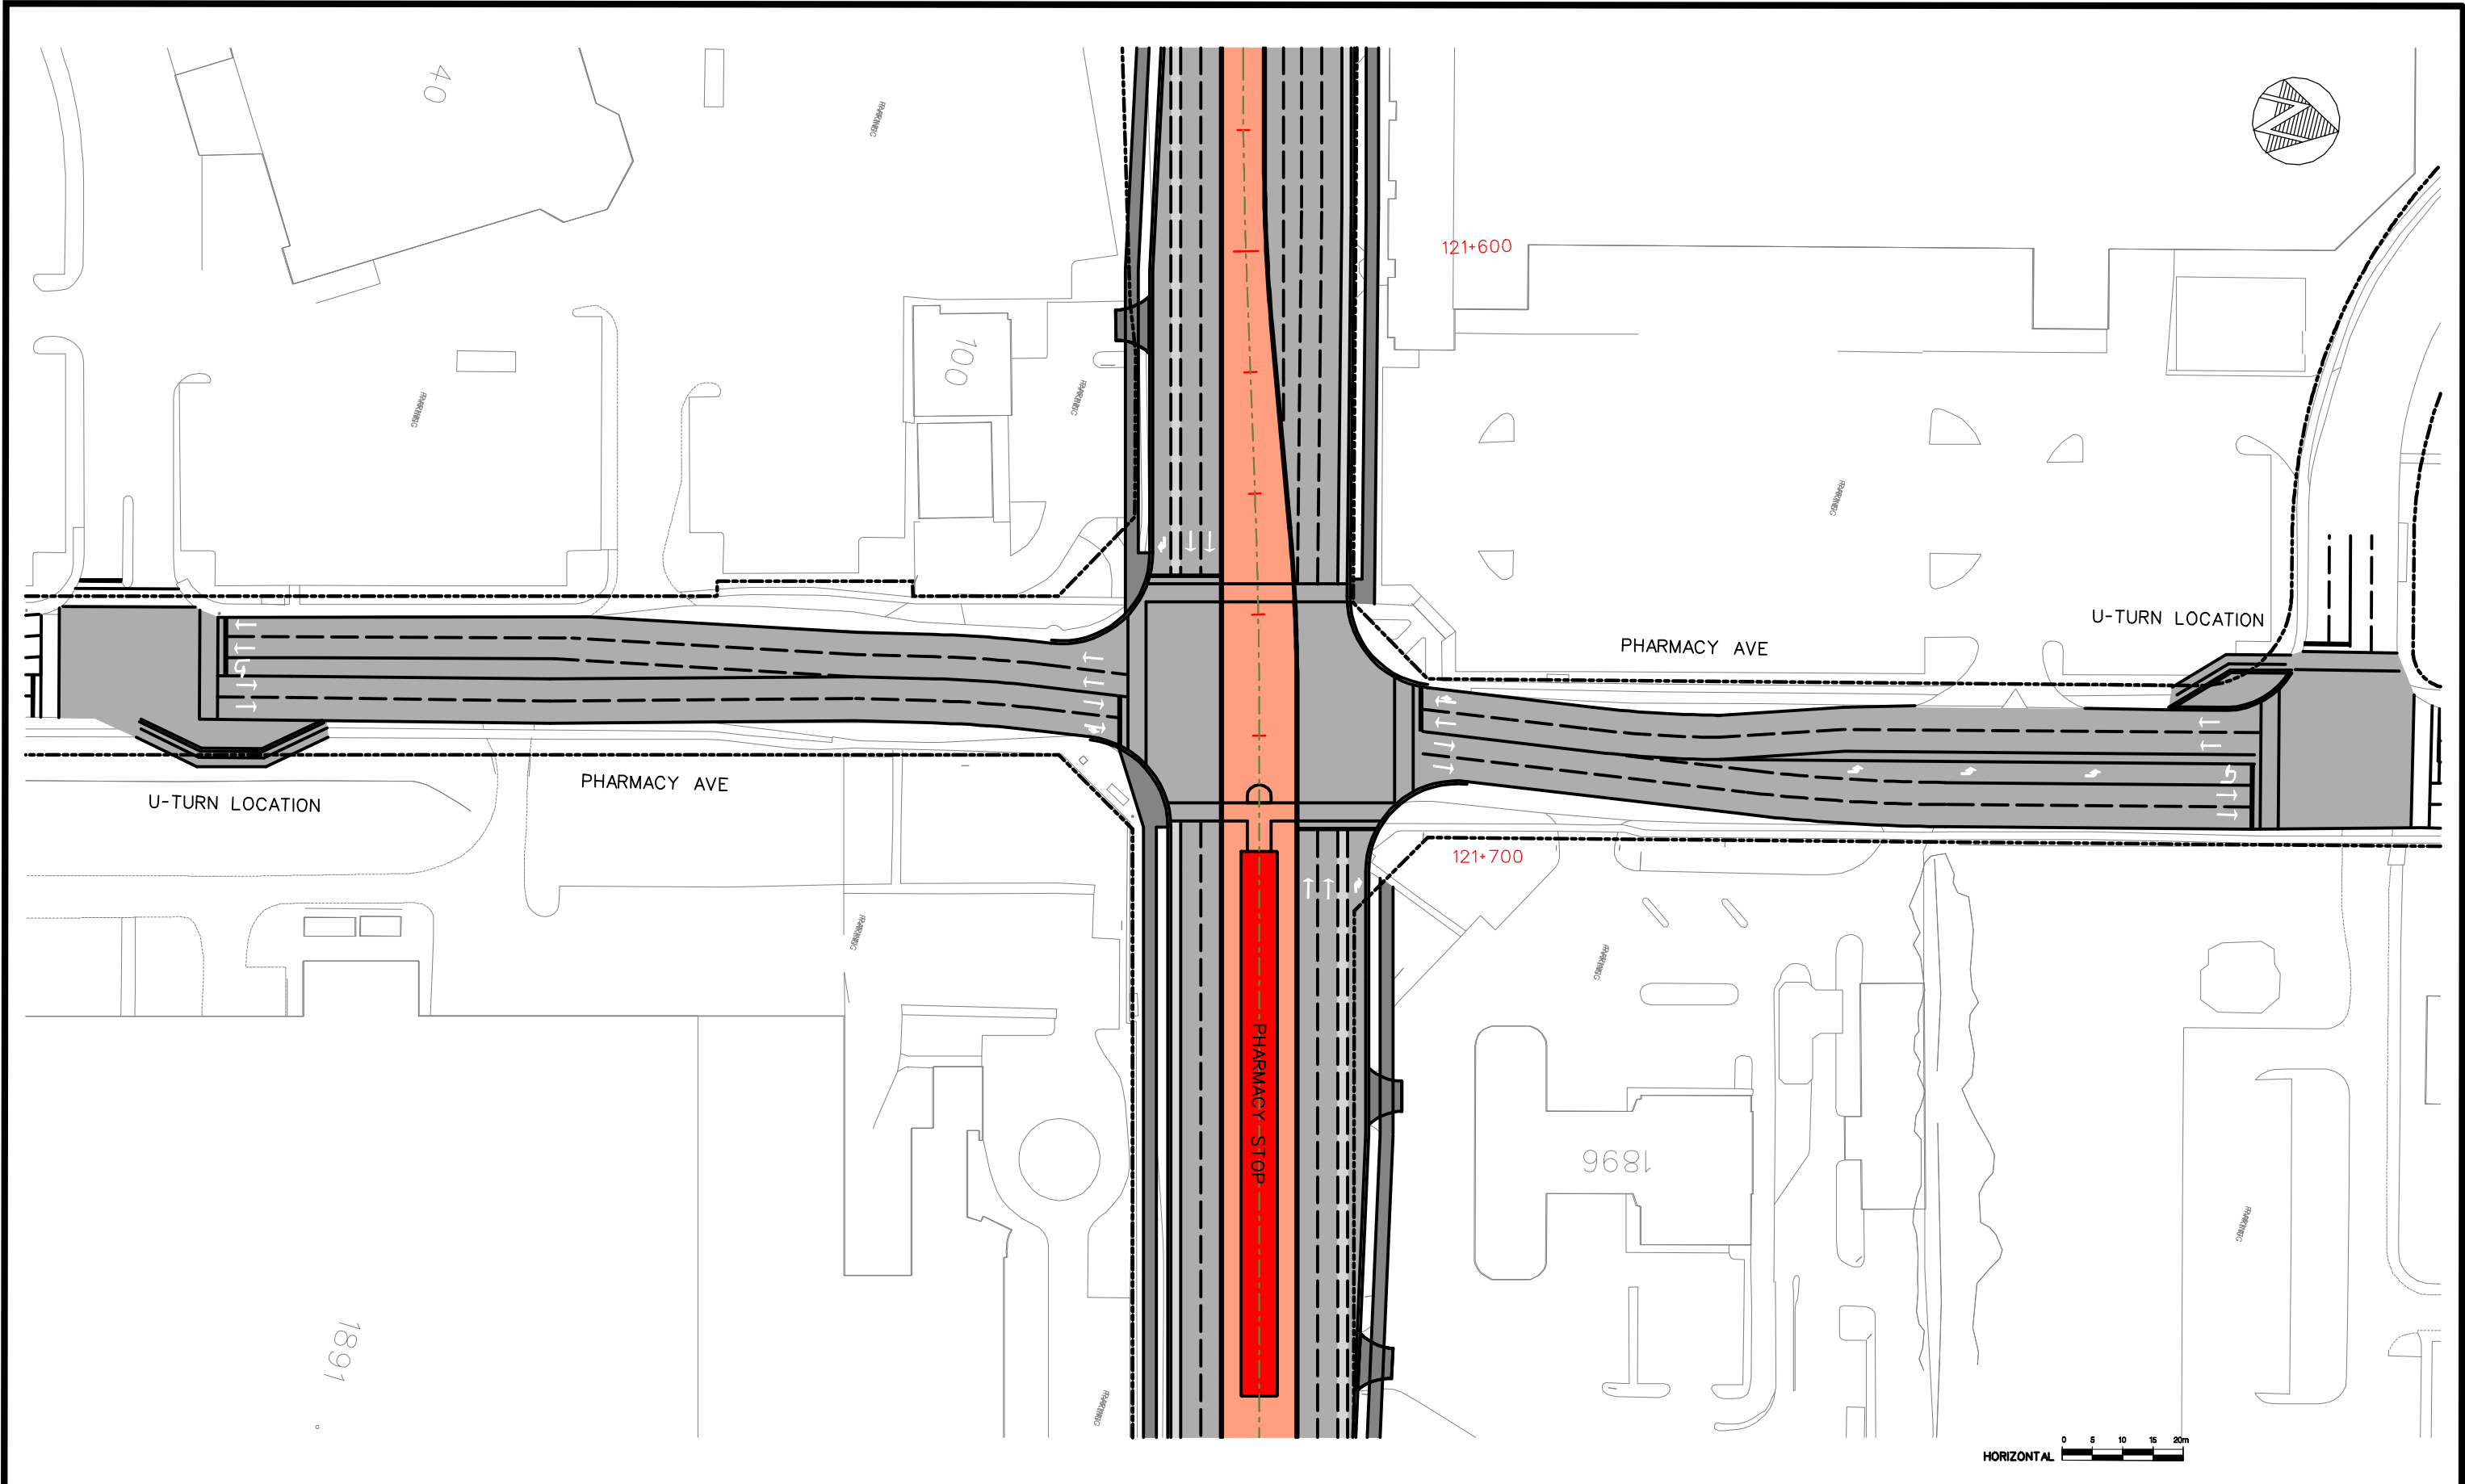


EGLINTON CROSSTOWN LRT – ENVIRONMENTAL PROJECT REPORT

EAST SURFACE SECTION
 PHARMACY AVENUE NORTH AND SOUTH U-TURNS



Dwg. No.
E16A
Sheet No.
82A

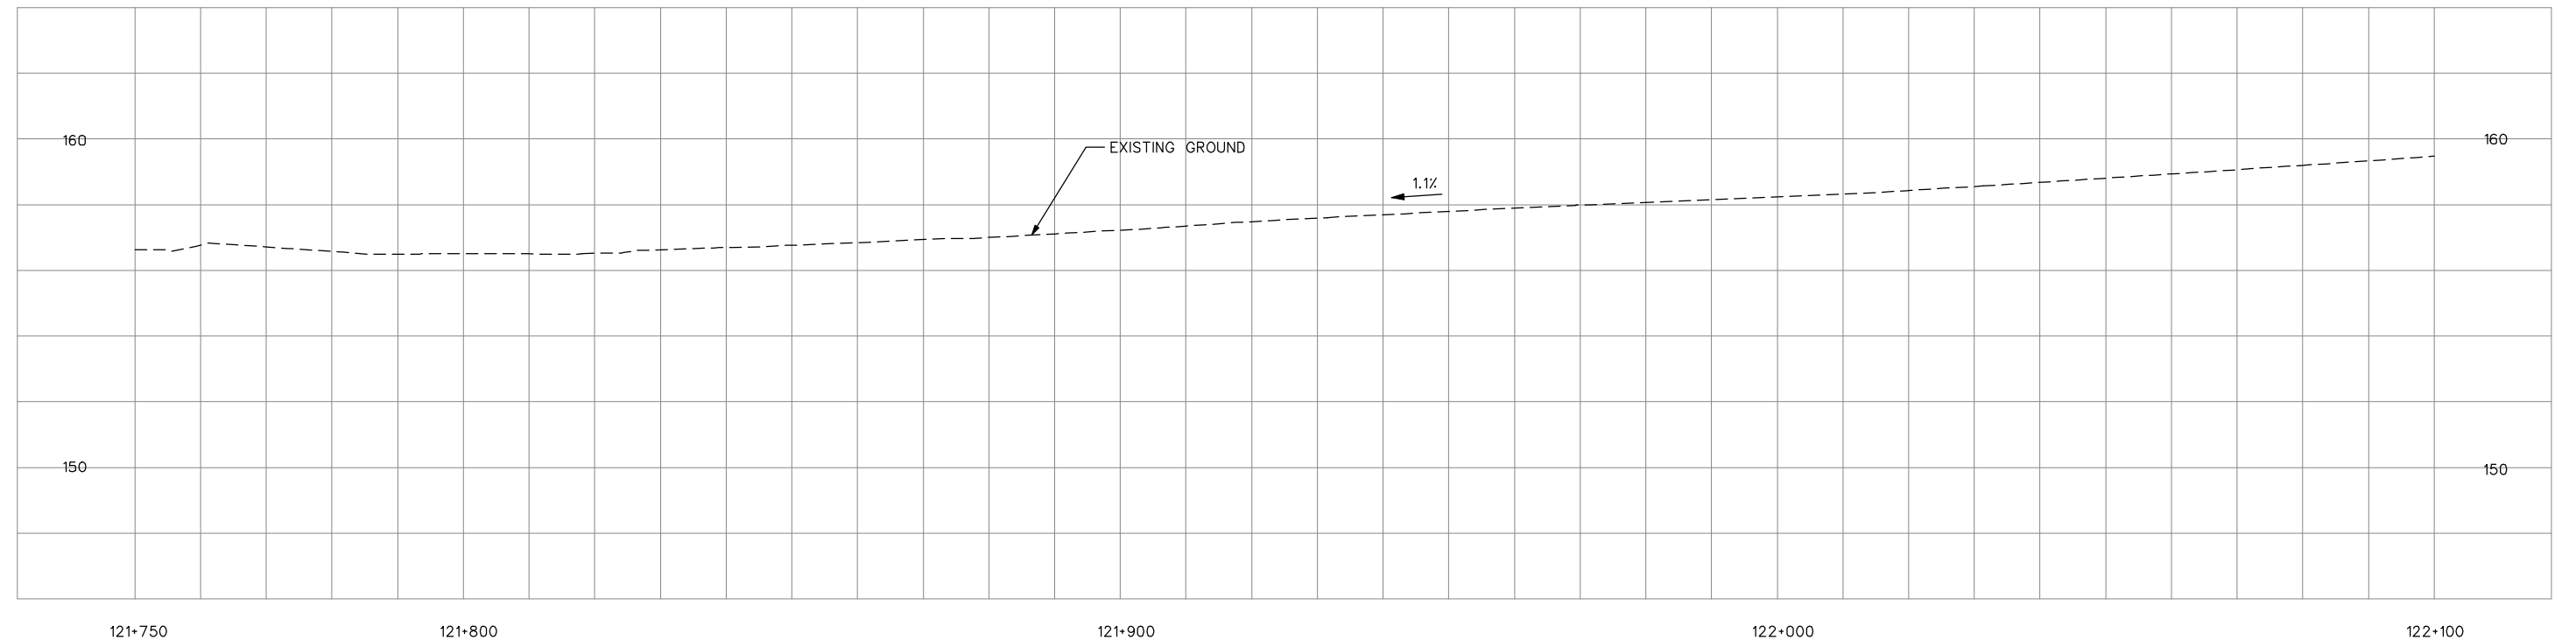
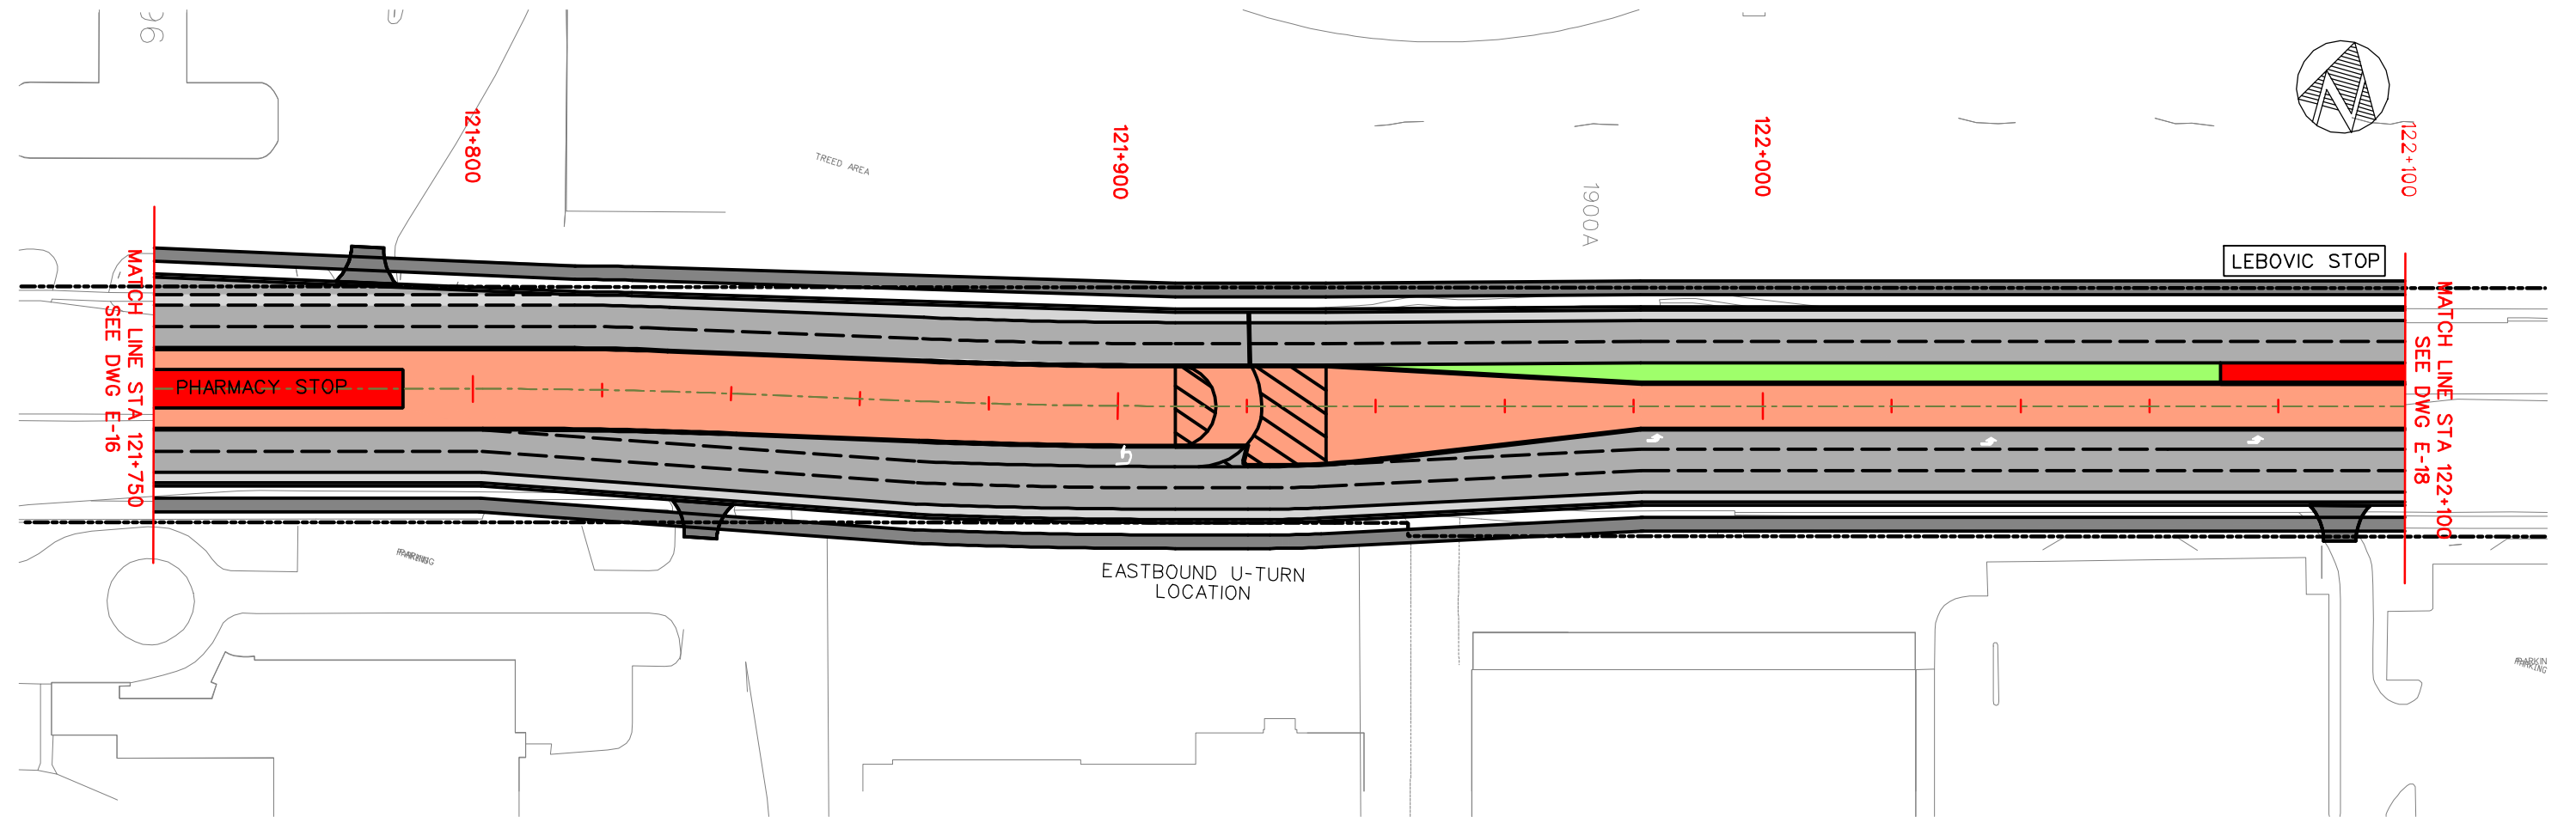


EGLINTON CROSSTOWN LRT – ENVIRONMENTAL PROJECT REPORT

EAST SURFACE SECTION
PLAN AND PROFILE STA 121+750 TO STA 122+100



Dwg. No.
E17
Sheet No.
83

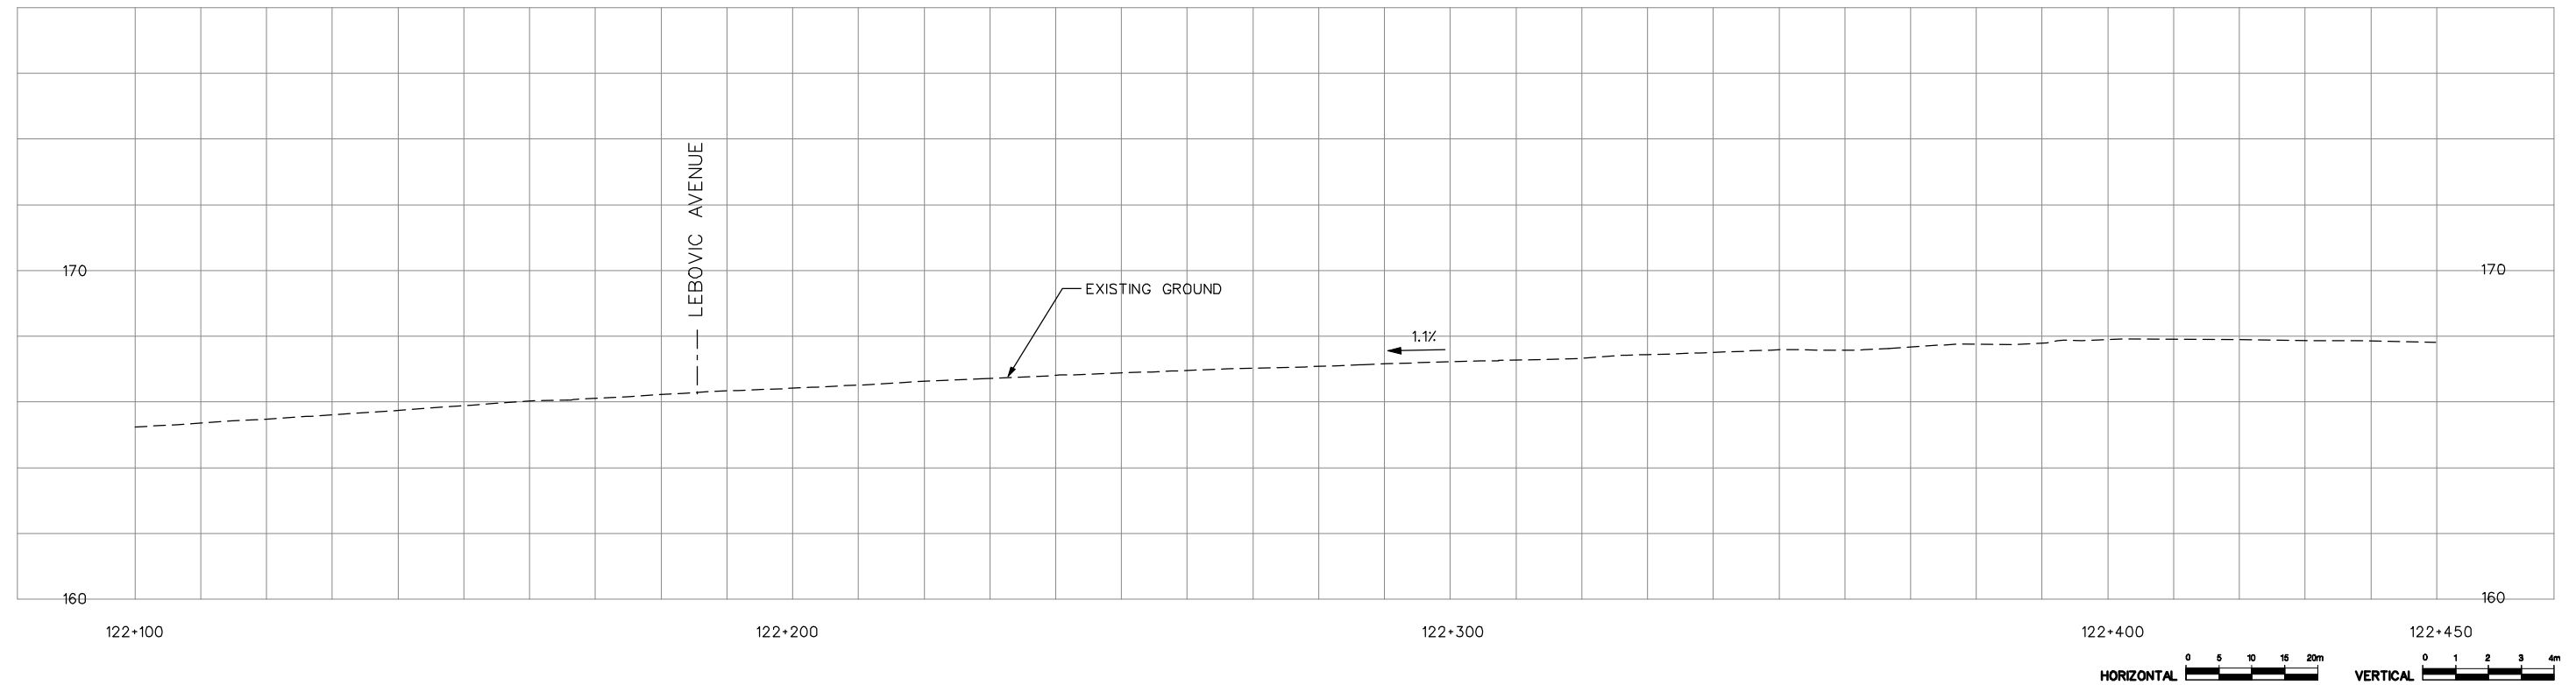
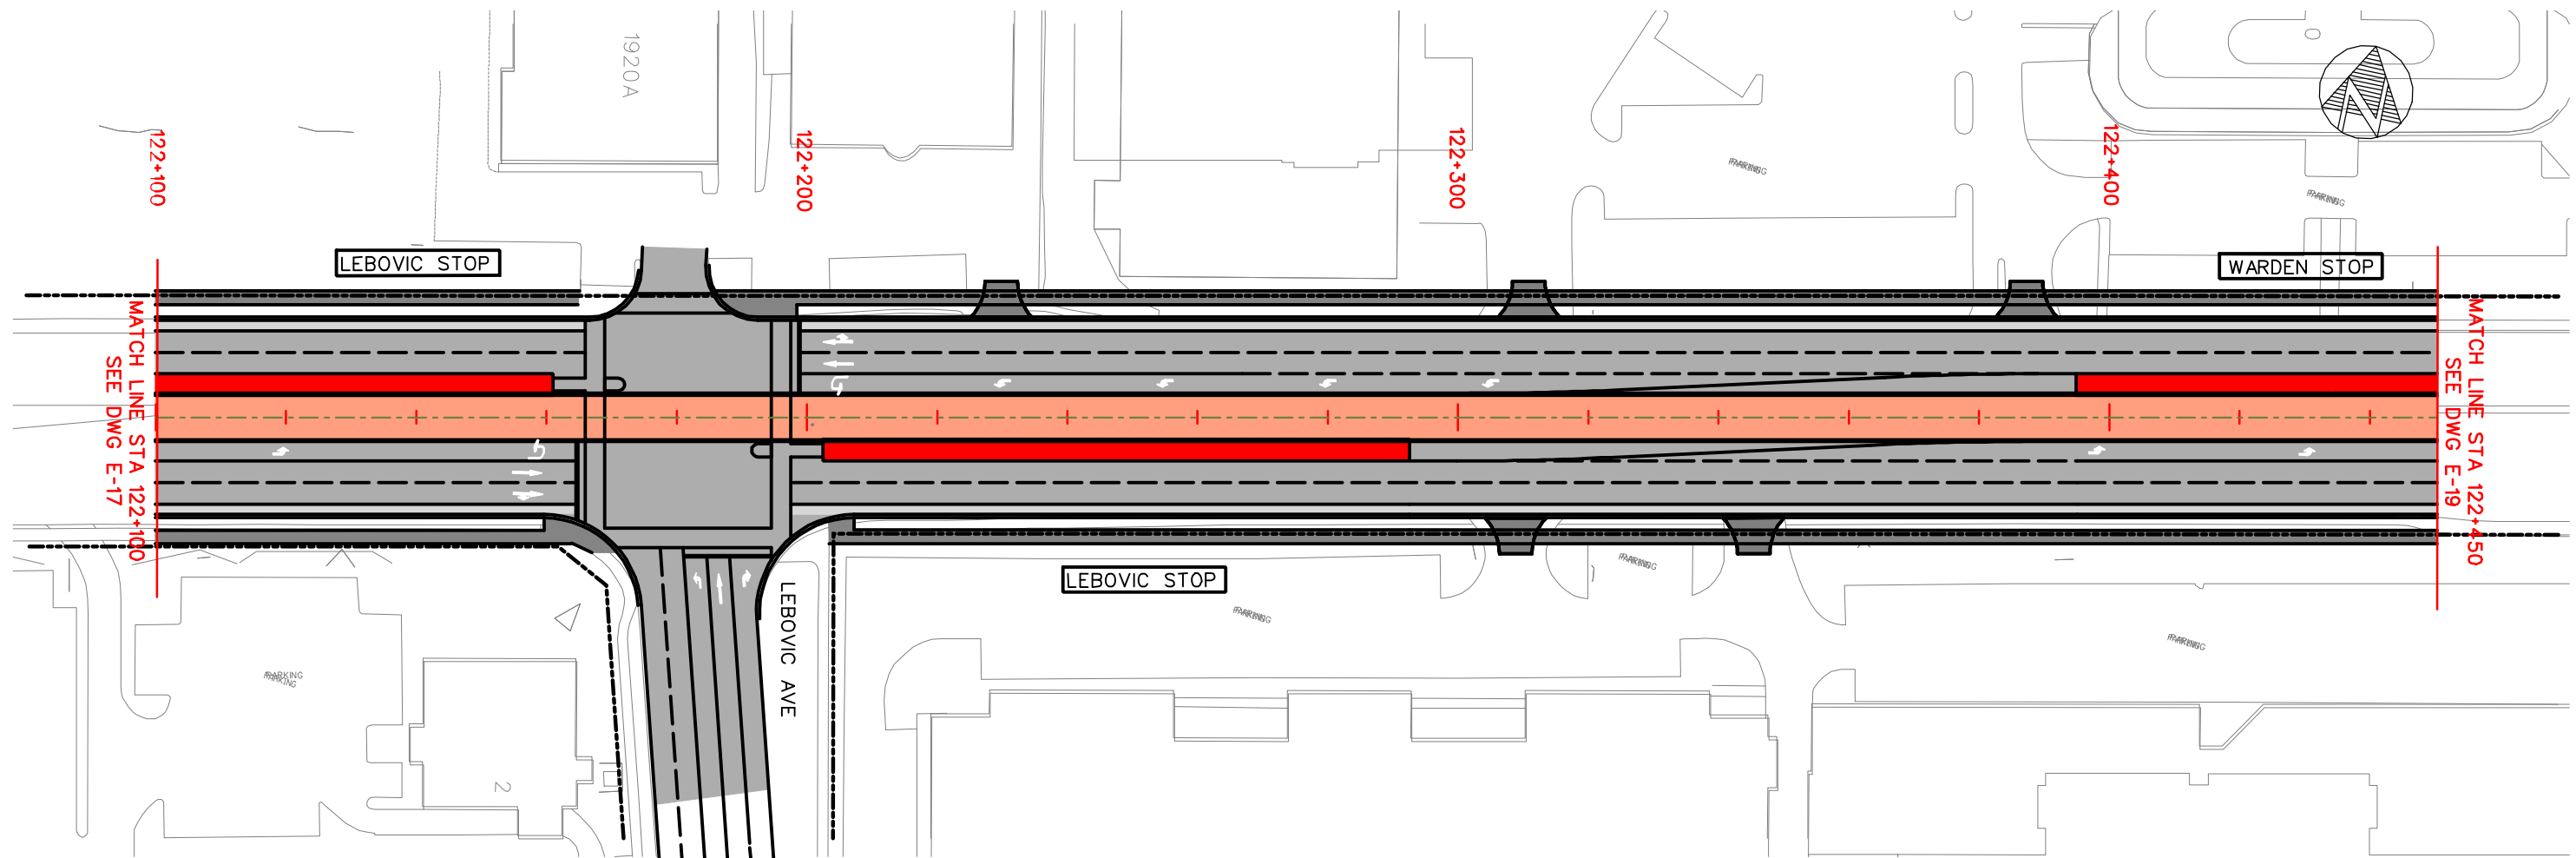


EGLINTON CROSSTOWN LRT – ENVIRONMENTAL PROJECT REPORT

EAST SURFACE SECTION
PLAN AND PROFILE STA 122+100 TO STA 122+450



Dwg. No.
E18
Sheet No.
84

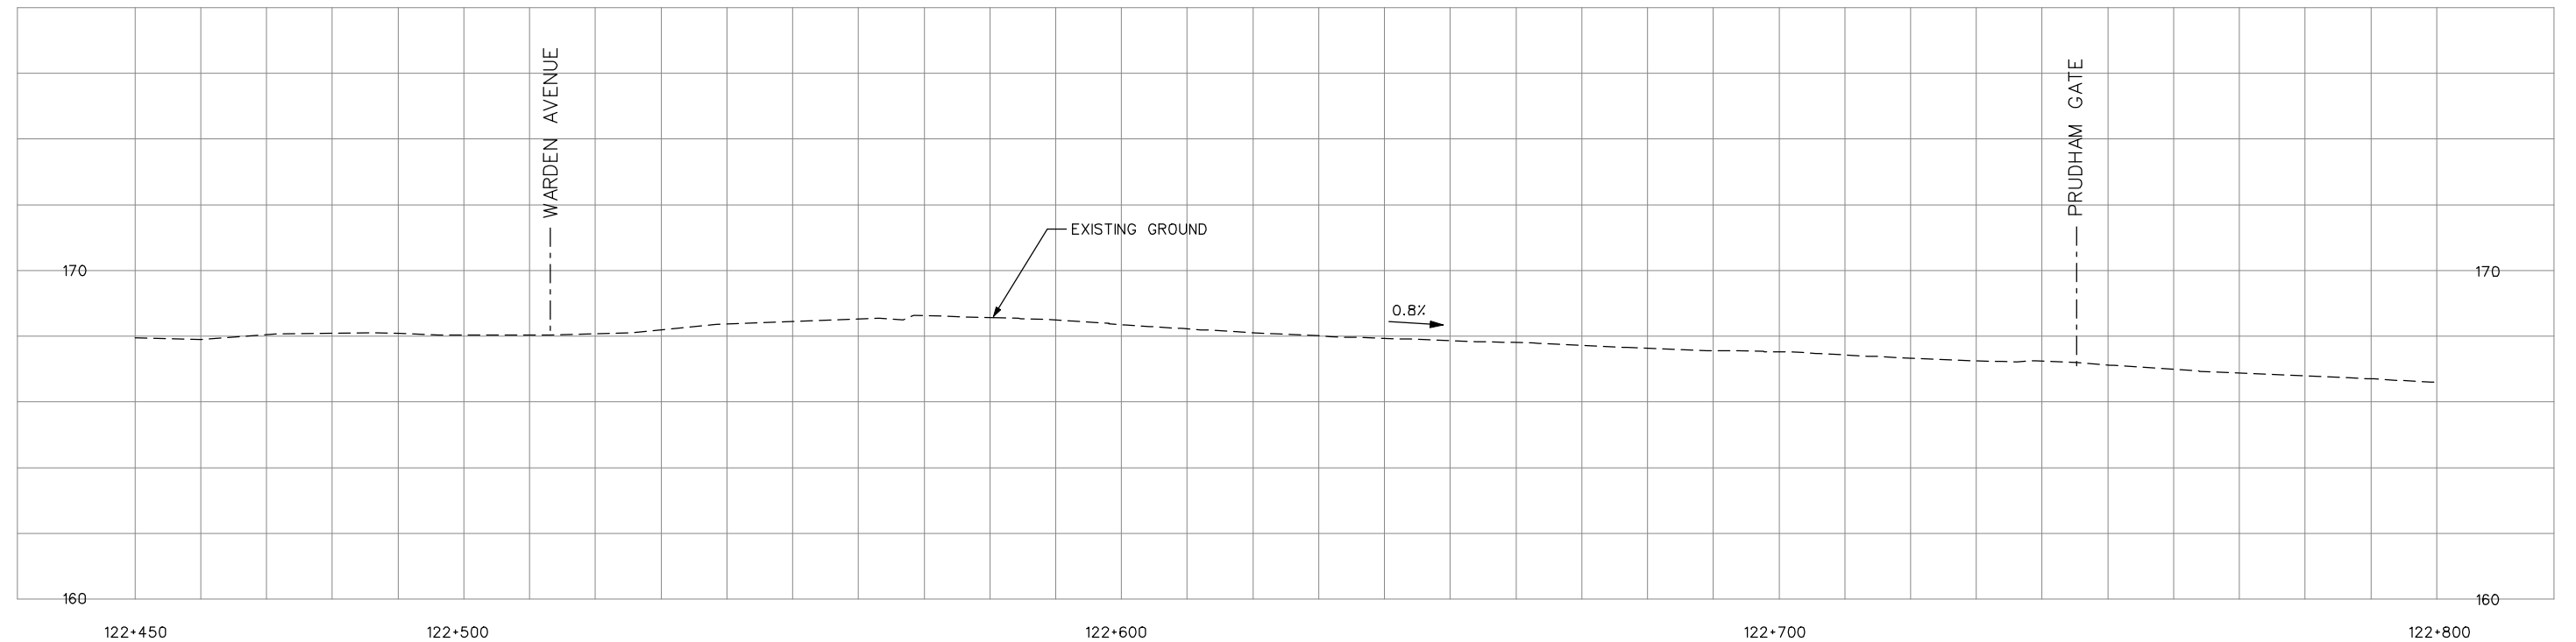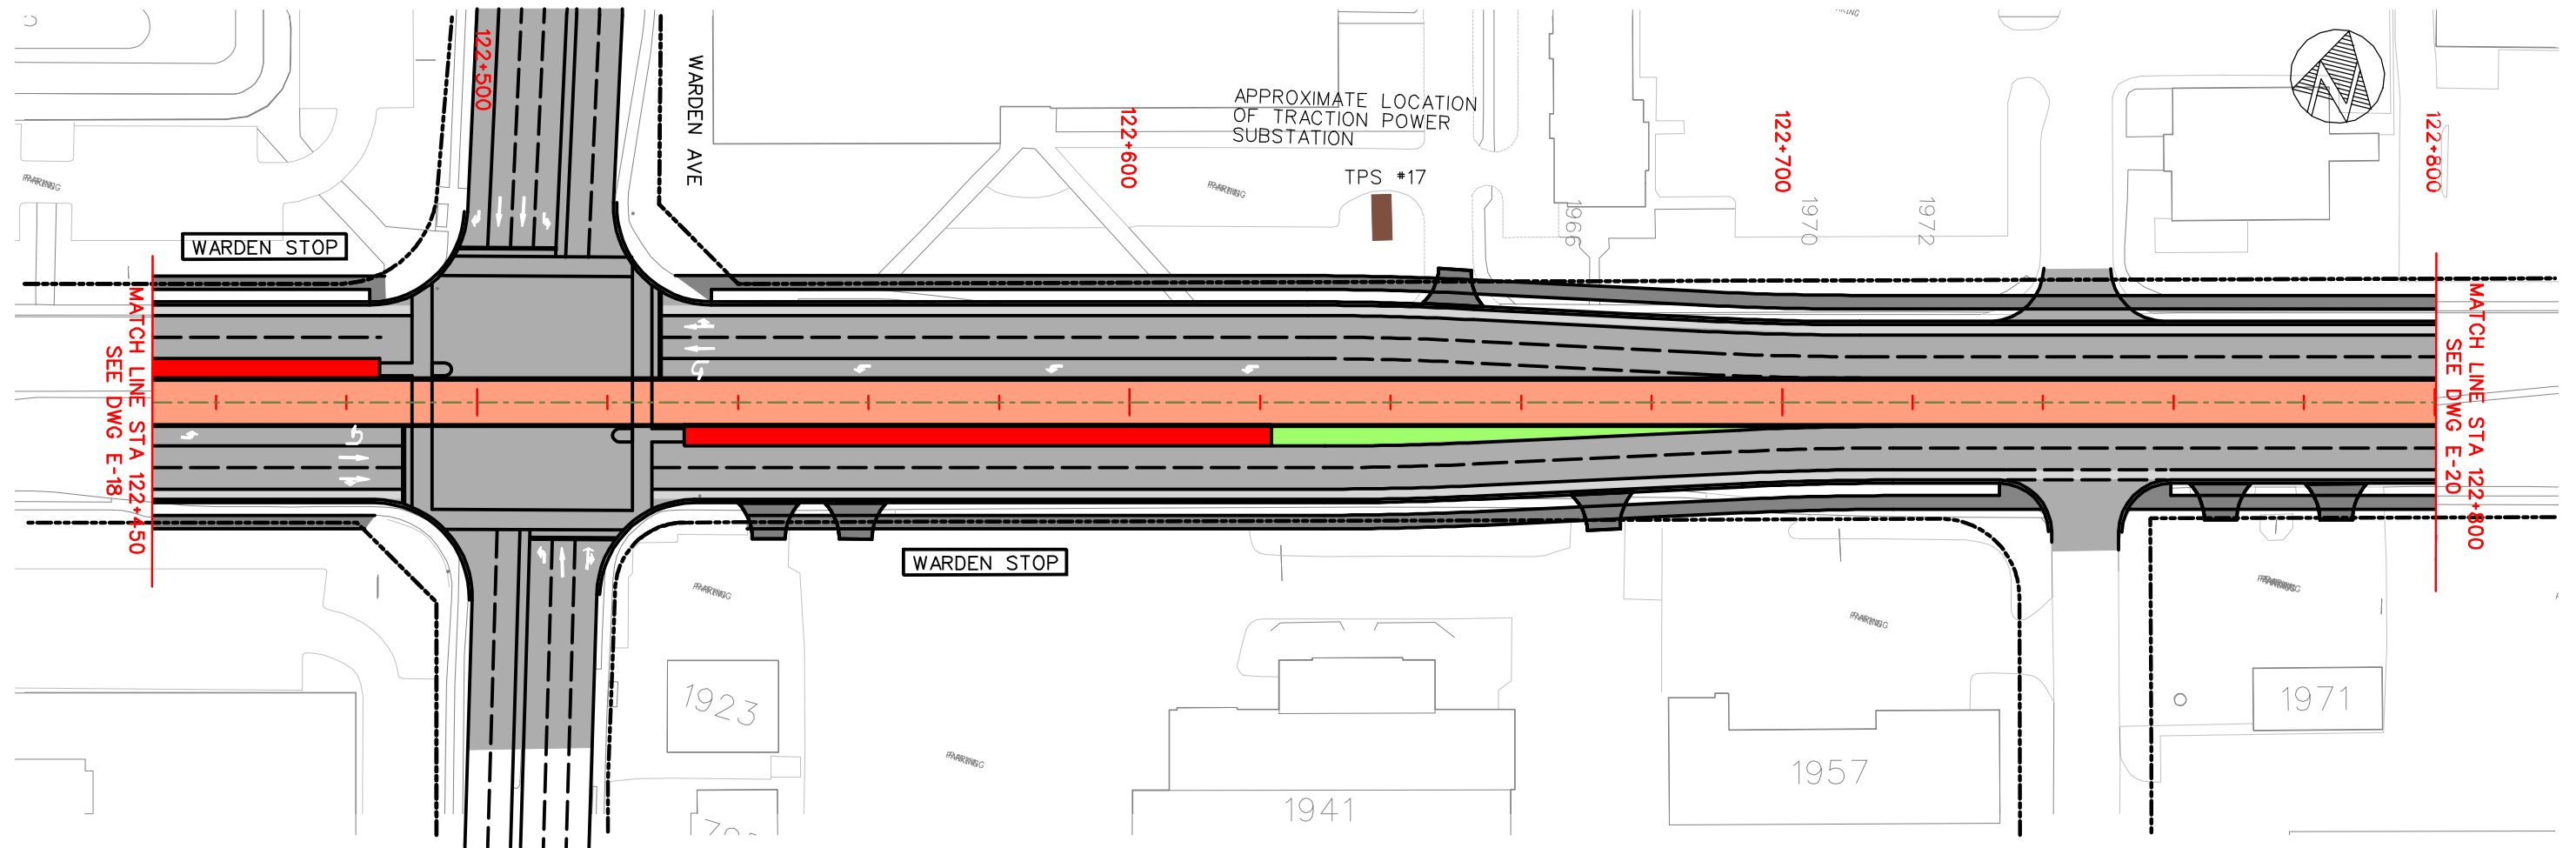




EGLINTON CROSSTOWN LRT – ENVIRONMENTAL PROJECT REPORT

EAST SURFACE SECTION
PLAN AND PROFILE STA 122+450 TO STA 122+800



TORONTO TRANSIT COMMISSION
TRANSIT CITY DEPARTMENT

Dwg. No.
E19
Sheet No.
85

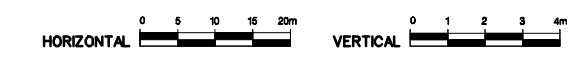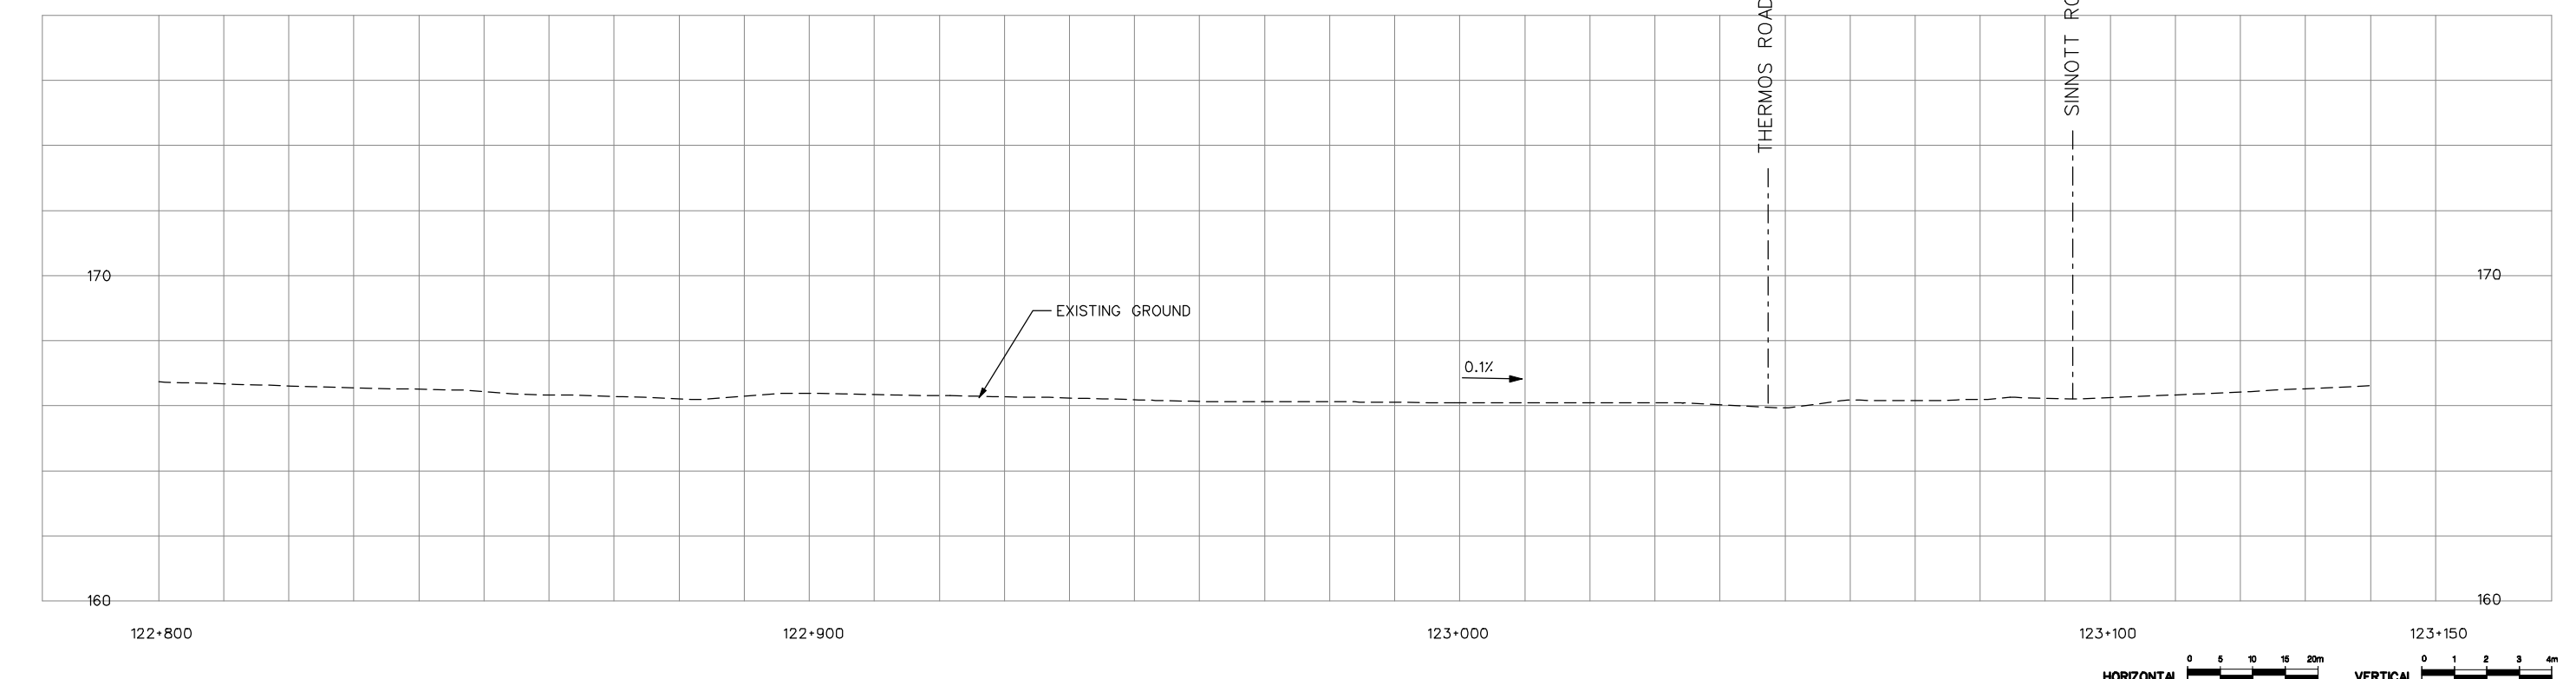
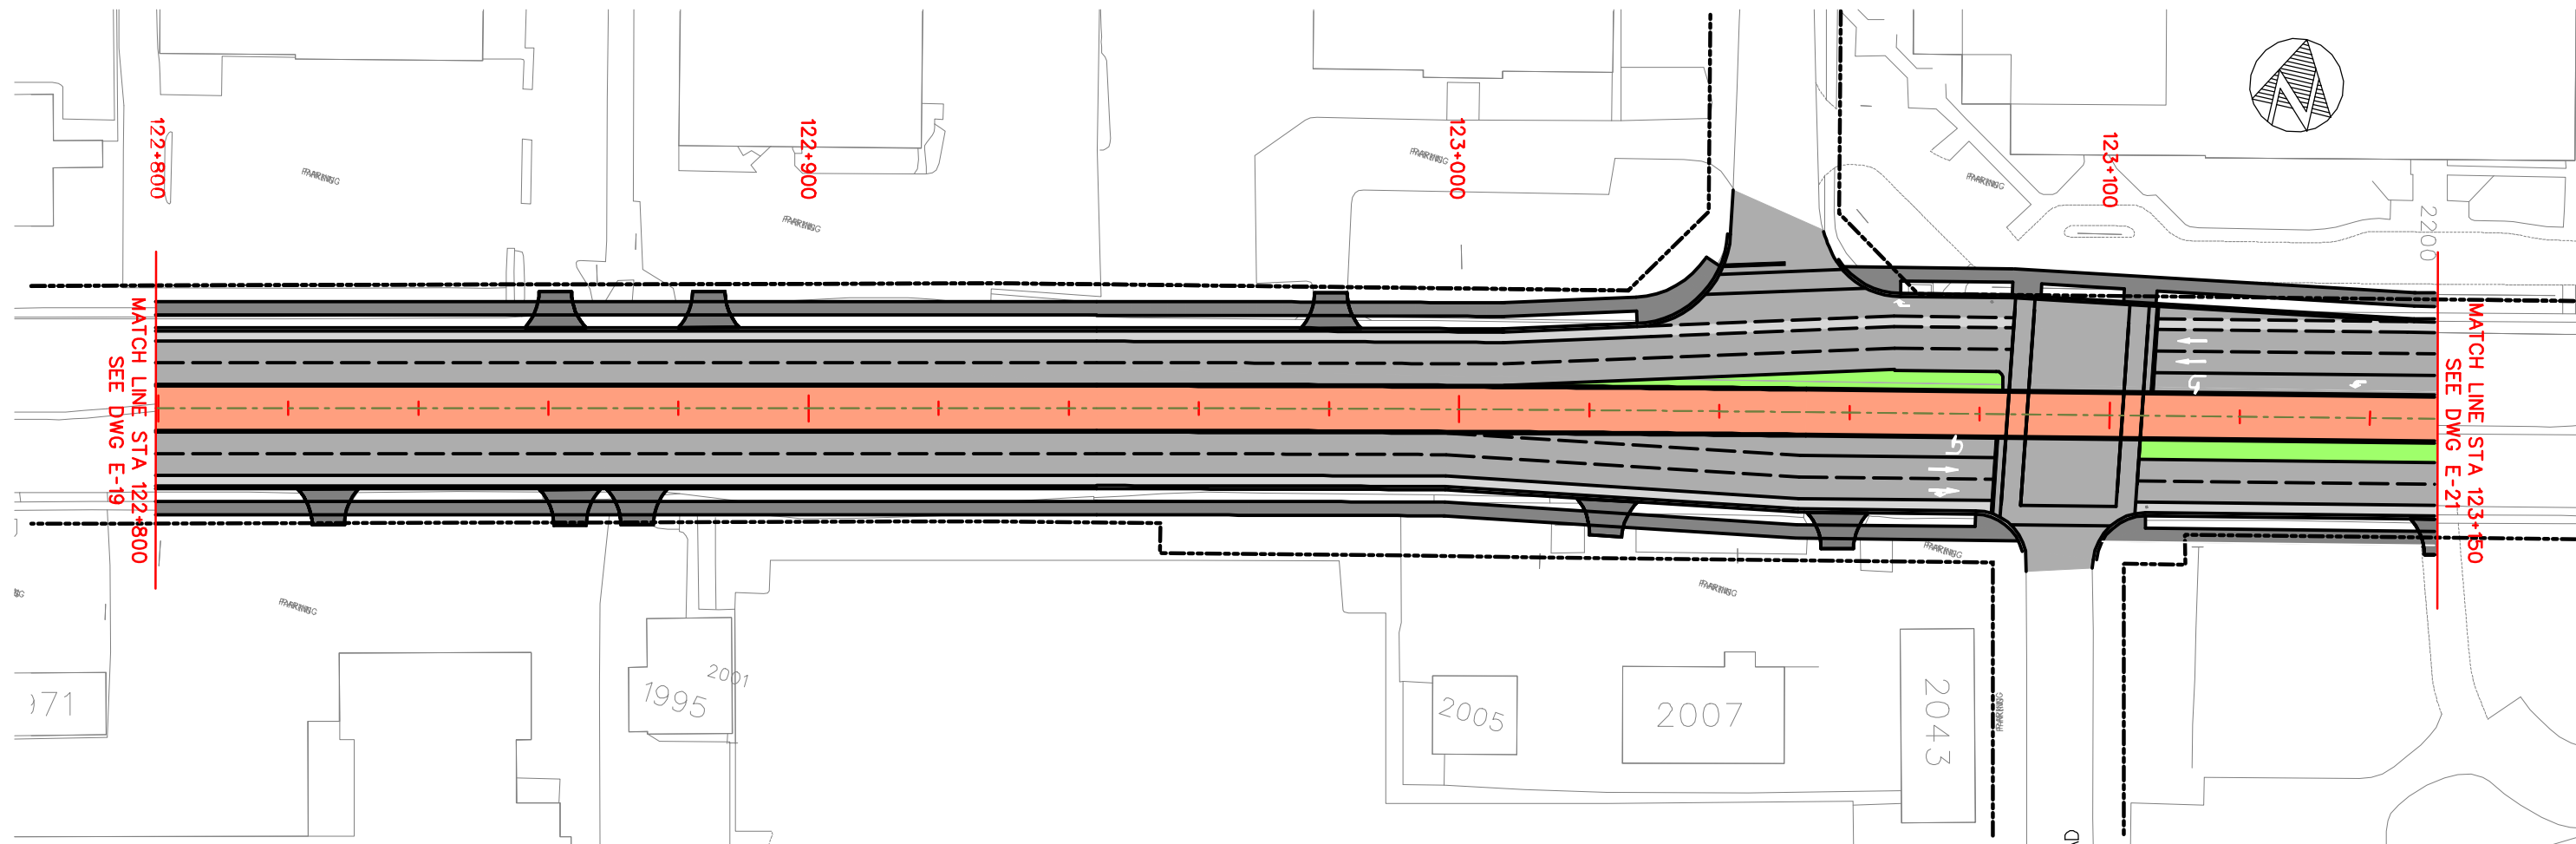


EGLINTON CROSSTOWN LRT – ENVIRONMENTAL PROJECT REPORT

EAST SURFACE SECTION
PLAN AND PROFILE STA 122+800 TO STA 123+150



Dwg. No.
E20
Sheet No.
86

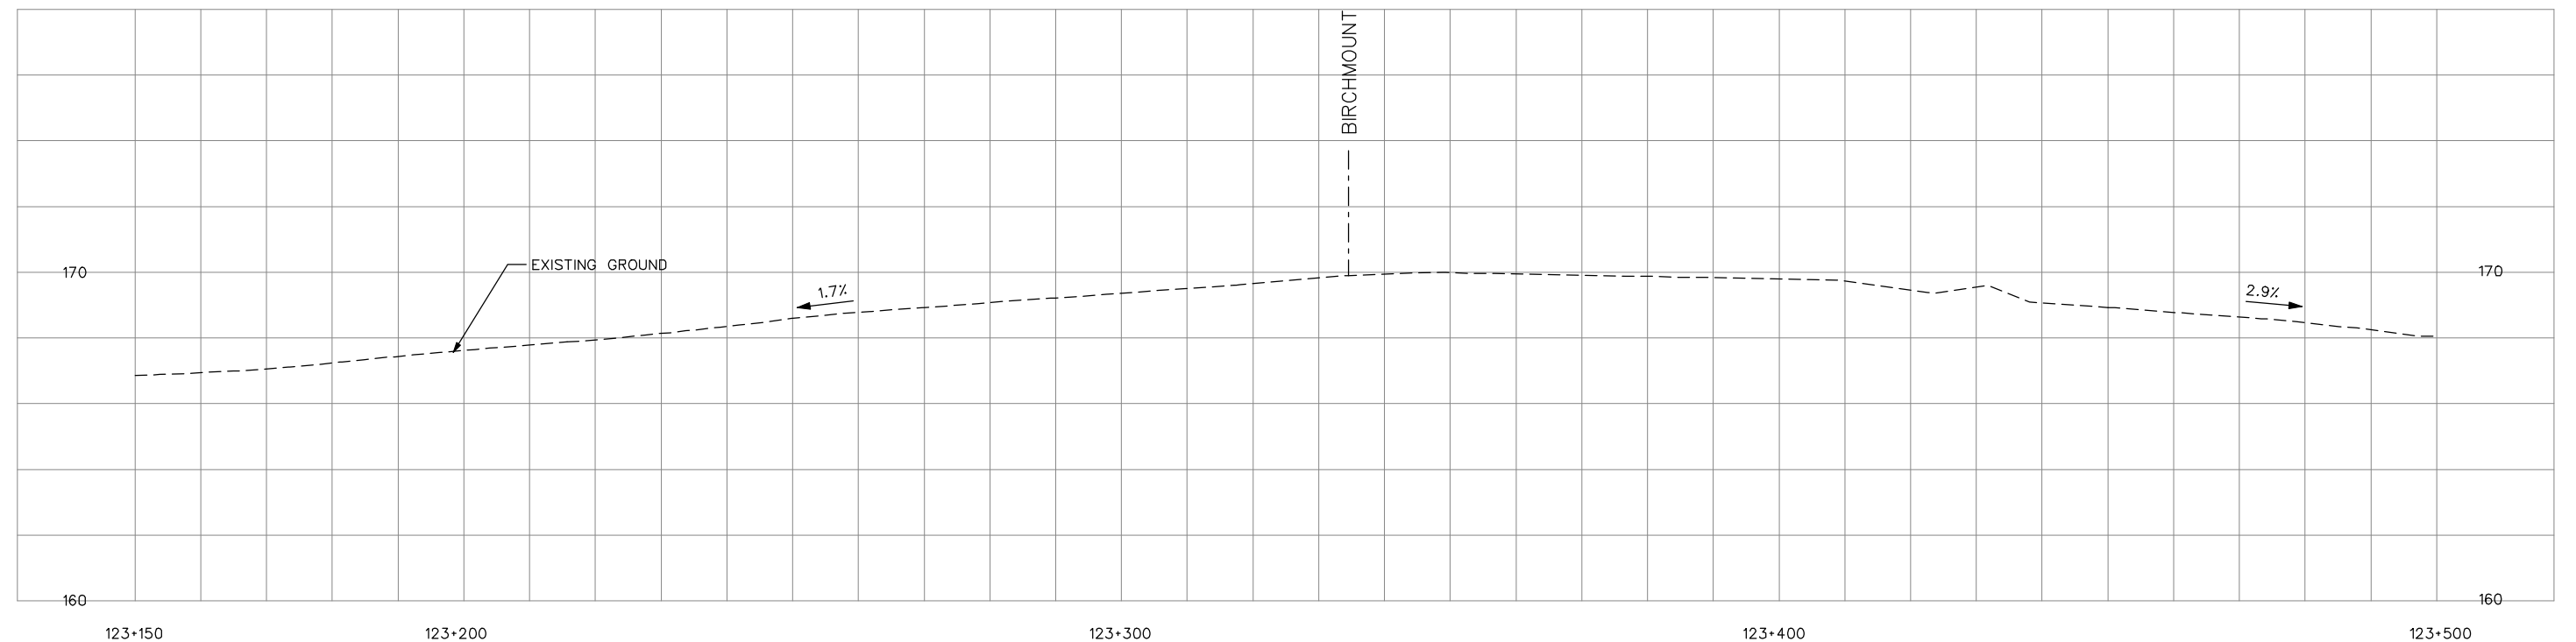
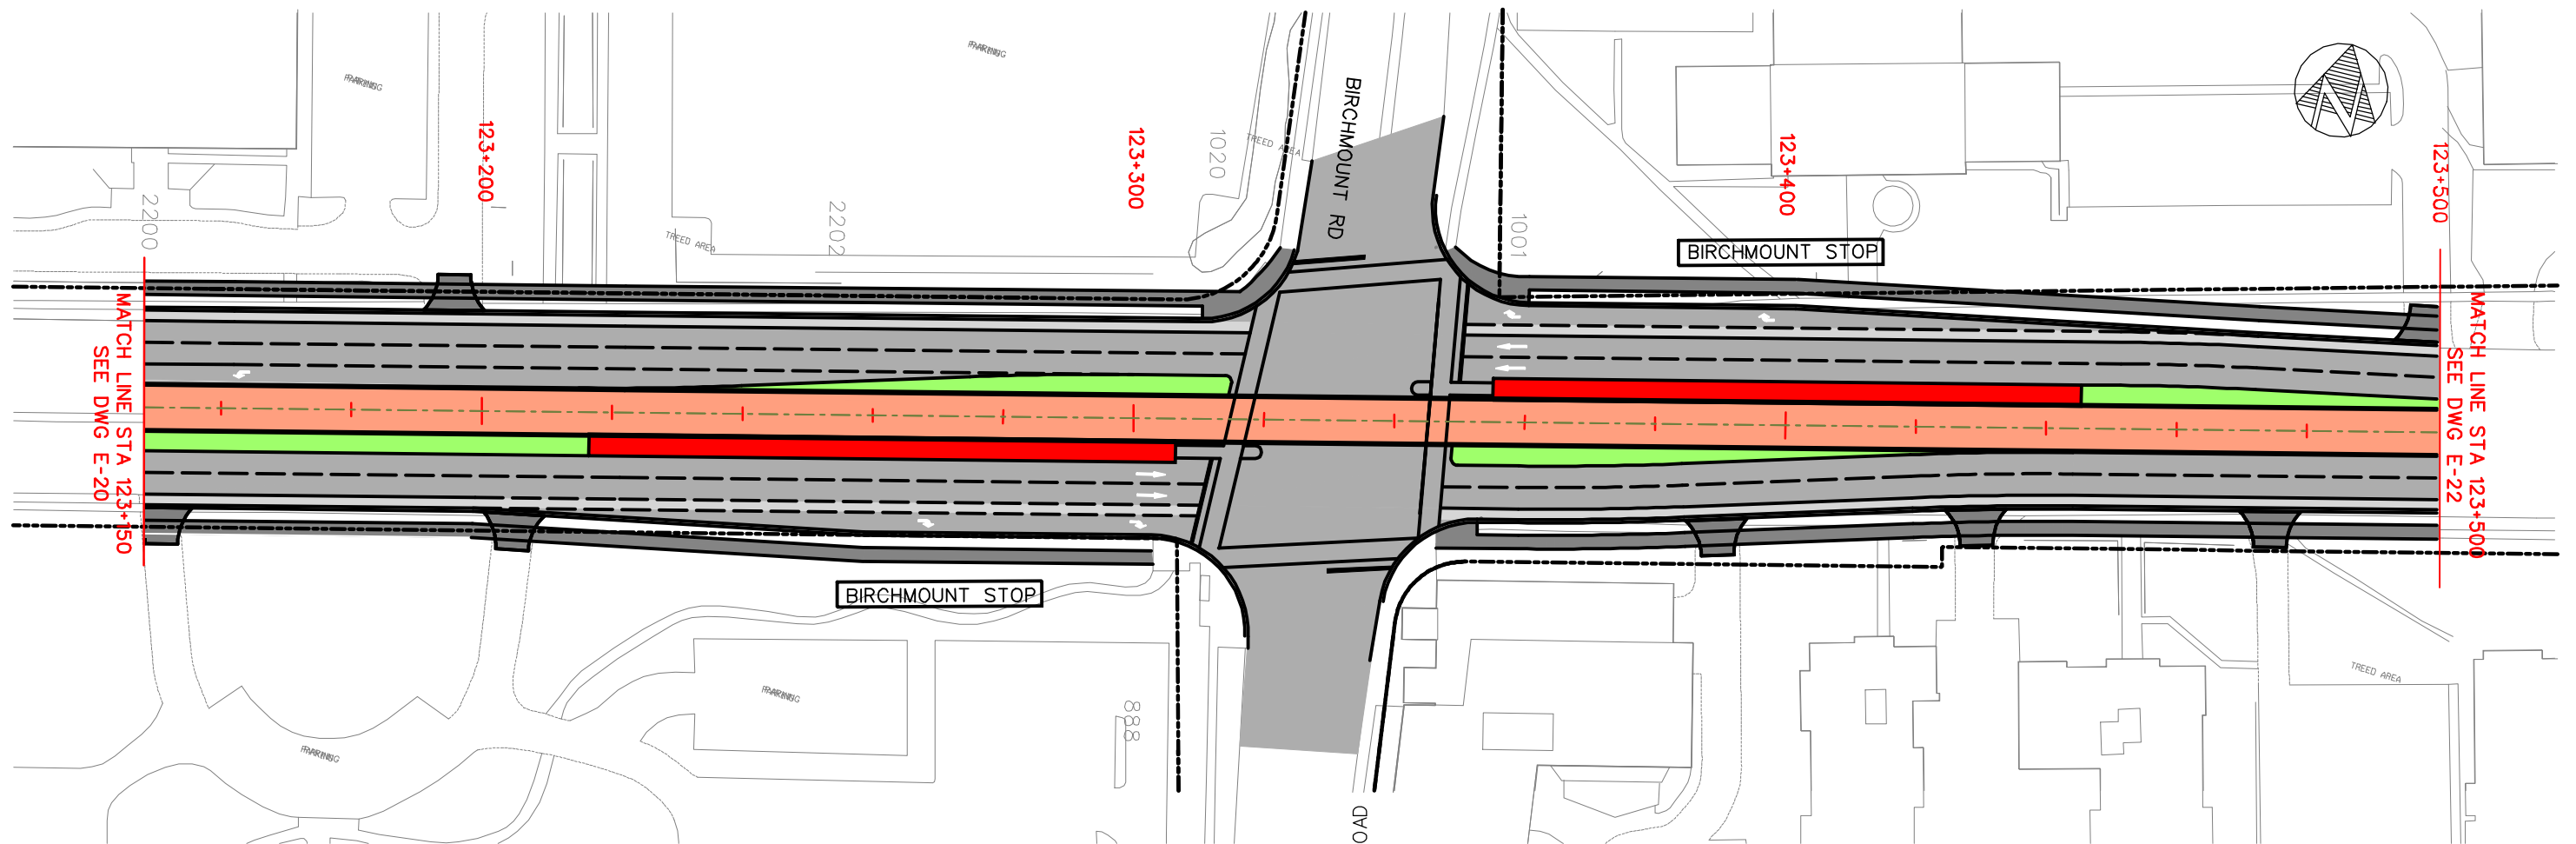


EGLINTON CROSSTOWN LRT – ENVIRONMENTAL PROJECT REPORT

EAST SURFACE SECTION
PLAN AND PROFILE STA 123+150 TO STA 123+500



Dwg. No.
E21
Sheet No.
87

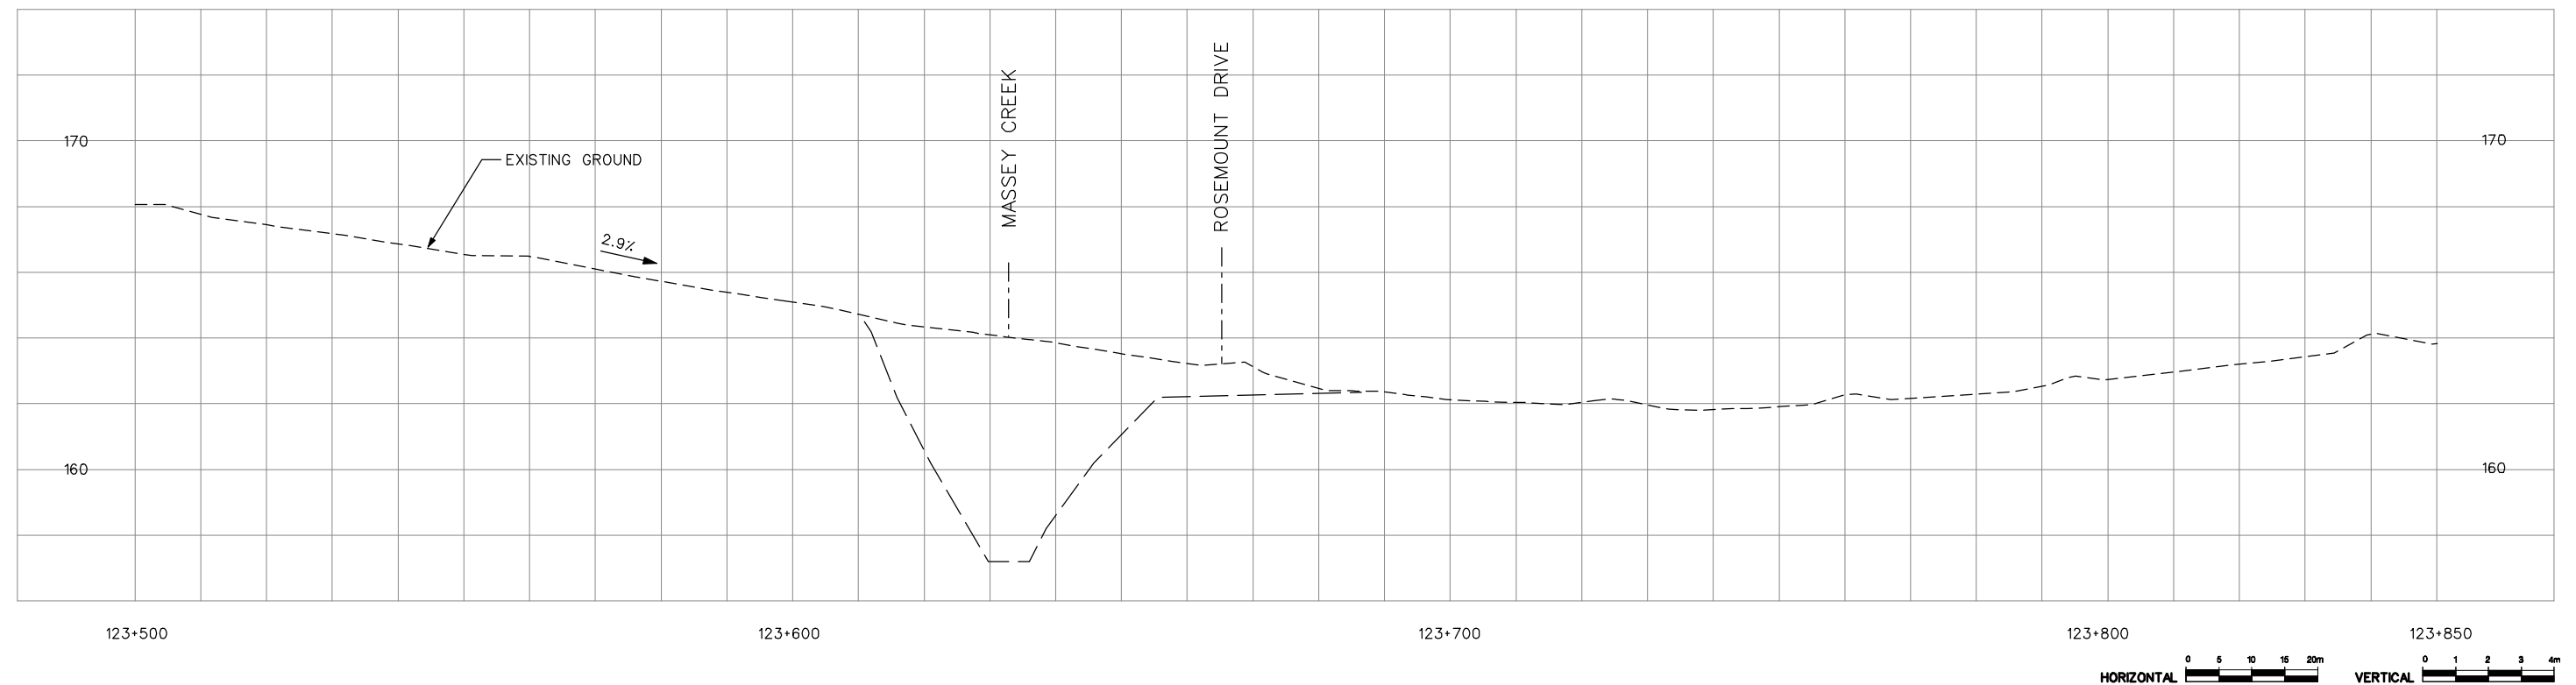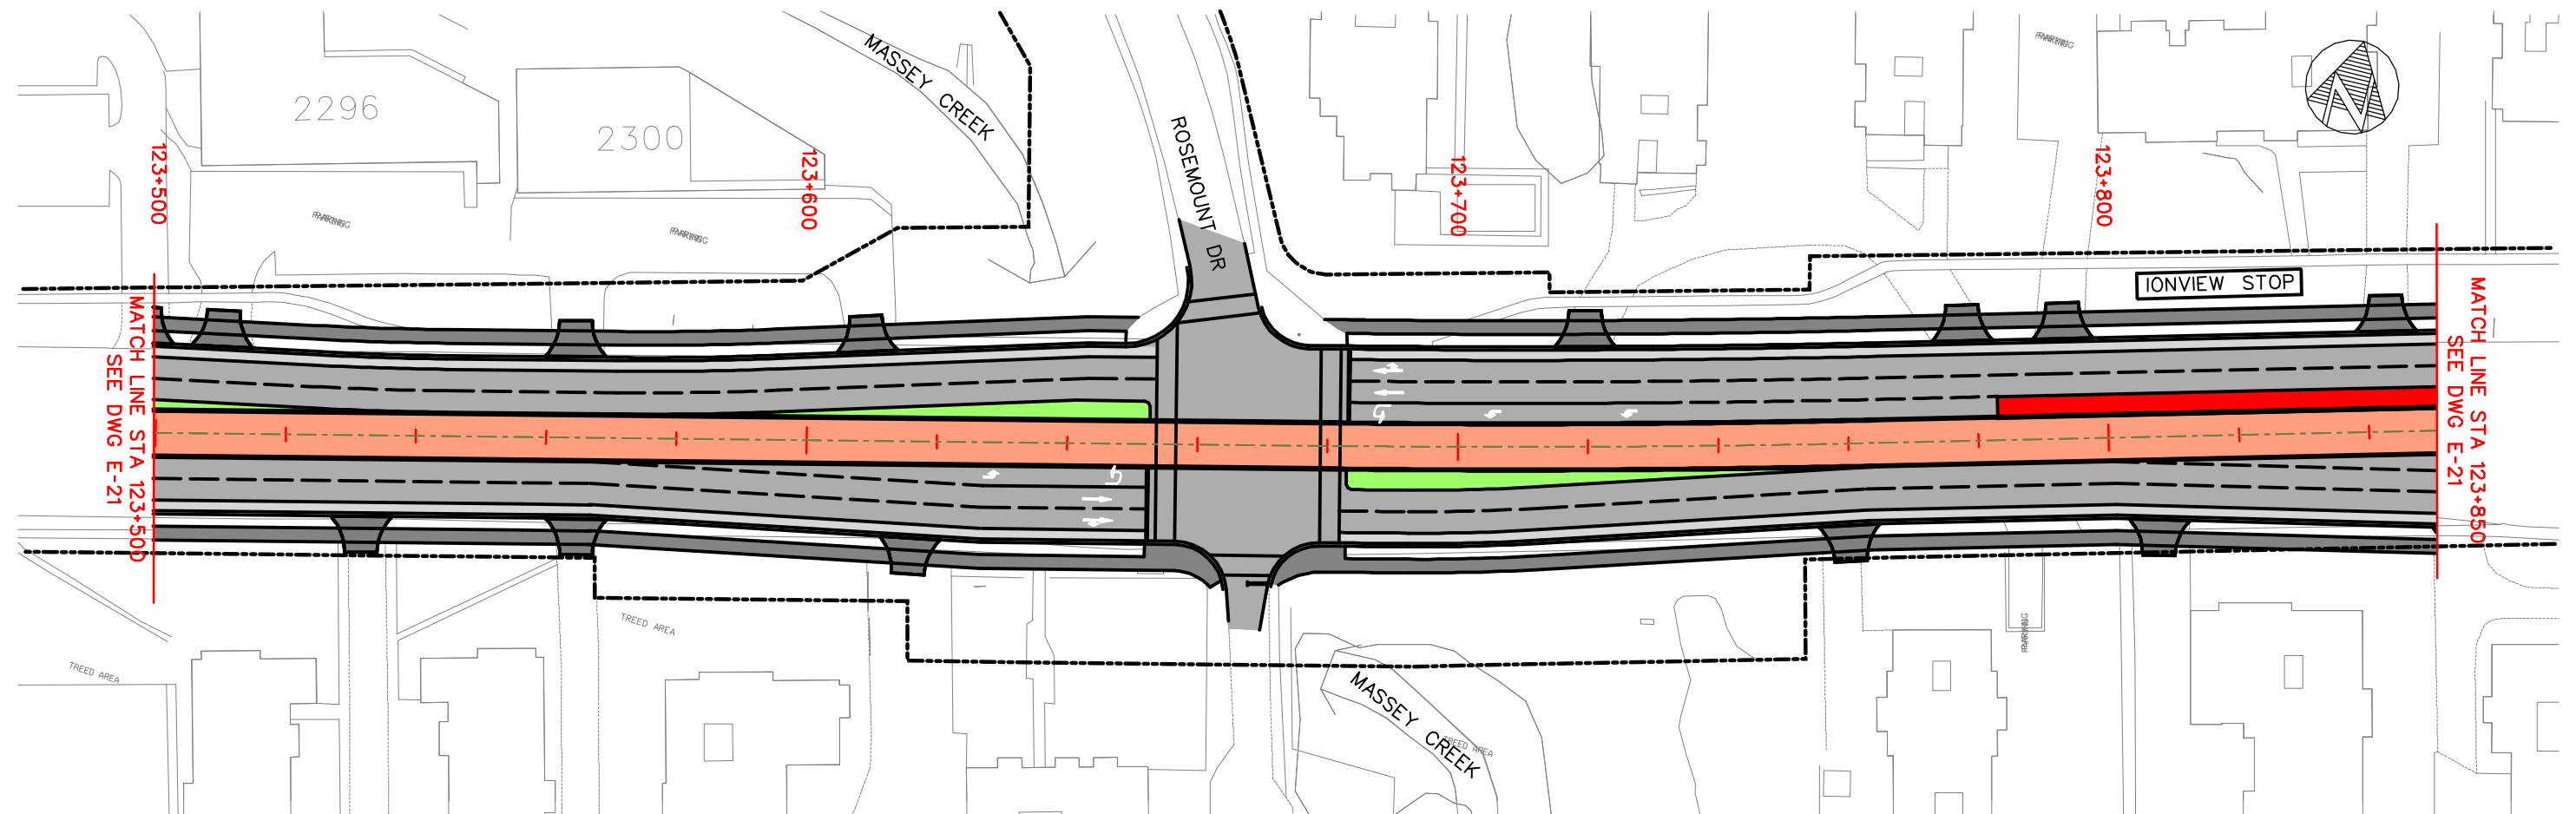

EGLINTON CROSSTOWN LRT – ENVIRONMENTAL PROJECT REPORT

EAST SURFACE SECTION
 PLAN AND PROFILE STA 123+500 TO STA 123+850



Dwg. No.
E22
 Sheet No.
88

